




1
DD01

PLAN
EXISTING SITE

1 : 1000

DD - 50%

			FOUR18.COM.AU info@four18.com.au 2 Wright Place Geelong PO Box 748 Geelong 3220 T: 03 5222 5944 F:5222 5049	ARCHITECTURE FOUR18	NORTH	DRAWING TITLE EXISTING SITE PLAN		PROJECT PROPOSED AMENITIES 42 BELL PARADE, RIPPLESIDE VIC 3215 CLIENT CITY OF GREATER GEELONG		DATE: 30.11.2021		DRAWING NO: DD01	
ISSUE	DESCRIPTION	DATE				FILE: R:\Projects & Proposals\G21007 Ripplside Park Amenities\7.0 Architectural Drawings\Ripplside Park Amenities.rvt	Drawn by: City of Greater Geelong		DRAWN: AJ	CHECKED: RS	JOB NO: G21007	SCALE: 1 : 1000 @ A3	REVISION

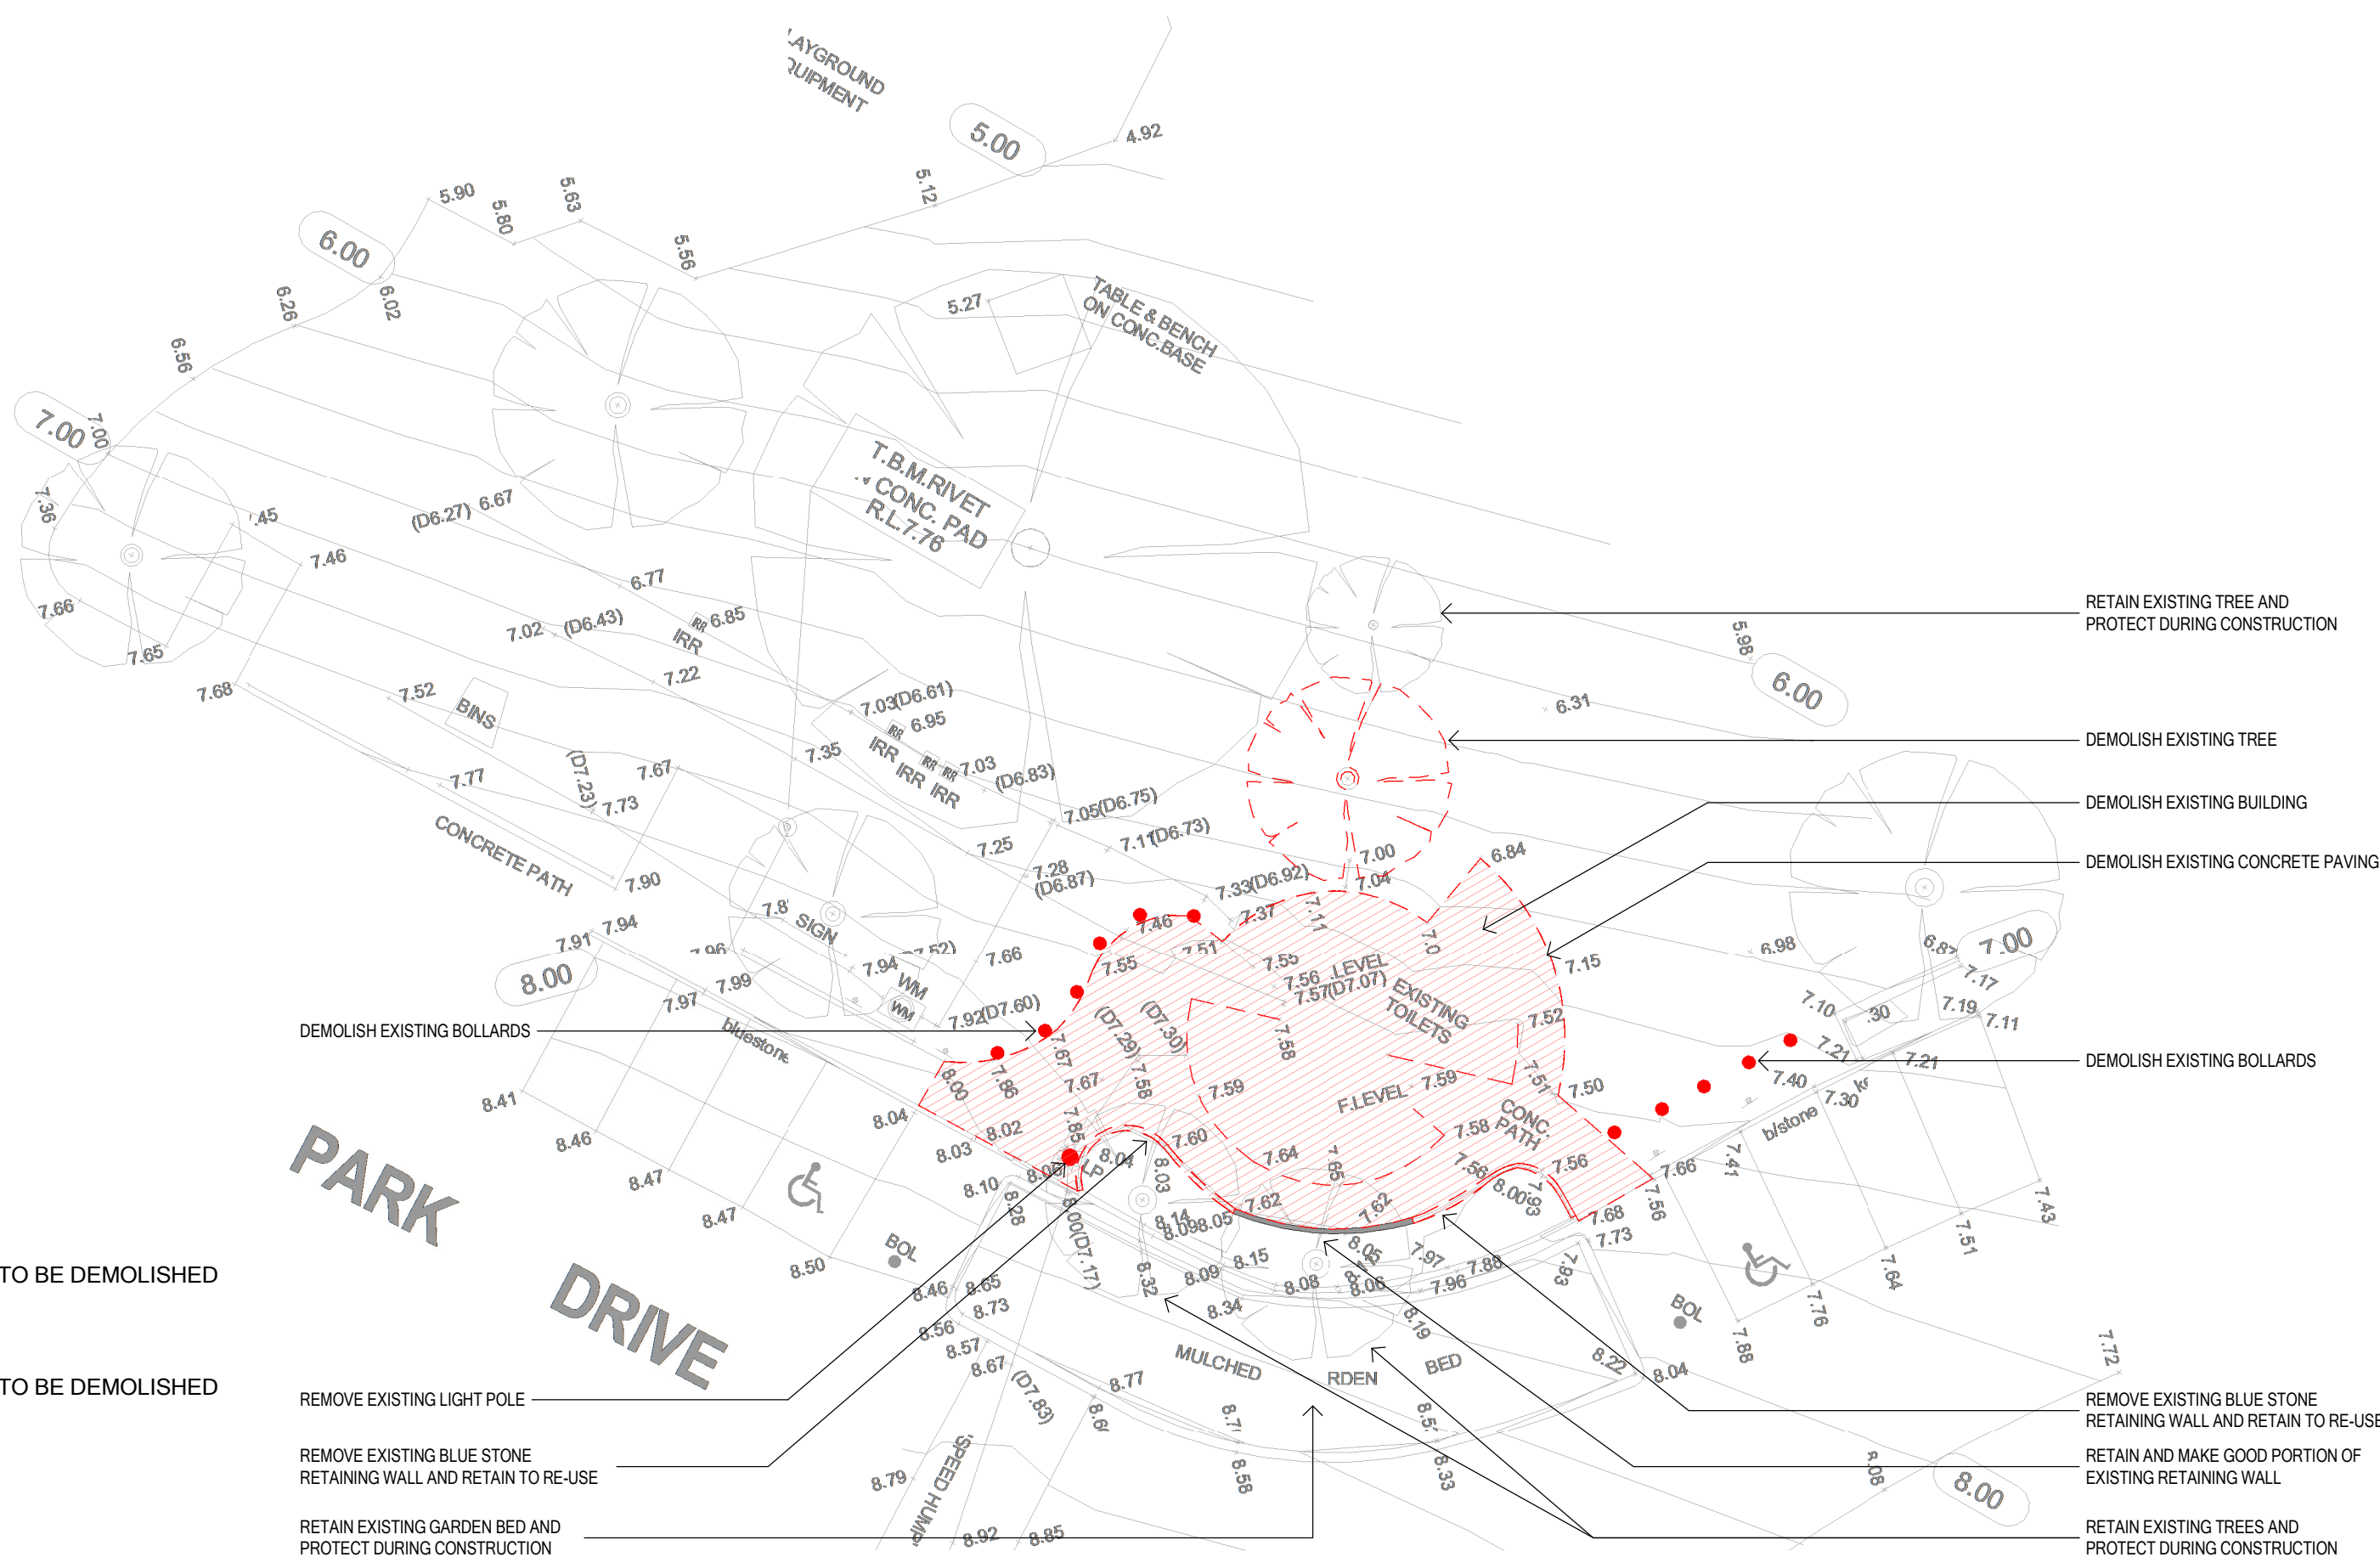

1 PLAN 1 : 200
DD02 EXISTING & DEMOLITION PLAN

DD - 50%


			FOUR18.COM.AU info@four18.com.au 2 Wright Place Geelong PO Box 748 Geelong 3220 T: 03 5222 5944 F:5222 5049 418 ARCHITECTURE FOUR18	NORTH	DRAWING TITLE EXISTING & DEMOLITION PLAN	PROJECT PROPOSED AMENITIES 42 BELL PARADE, RIPPLESIDE VIC 3215 CLIENT CITY OF GREATER GEELONG	DATE: 30.11.2021	DRAWING NO: DD02	
					DRAWN: AJ		REVISION		
					CHECKED: RS				
ISSUE	DESCRIPTION	DATE					FILE: R:\Projects & Proposals\G21007 Ripplside Park Amenities\7.0 Architectural Drawings\Ripplside Park Amenities.rvt		JOB NO: G21007
					Note: This drawings is copyright. Unauthorized use of this design is prohibited and may only be reproduced with the express written consent of the architects.				



1 PLAN
DD03 PROPOSED SITE 1 : 1000

DD - 50%


--	--	

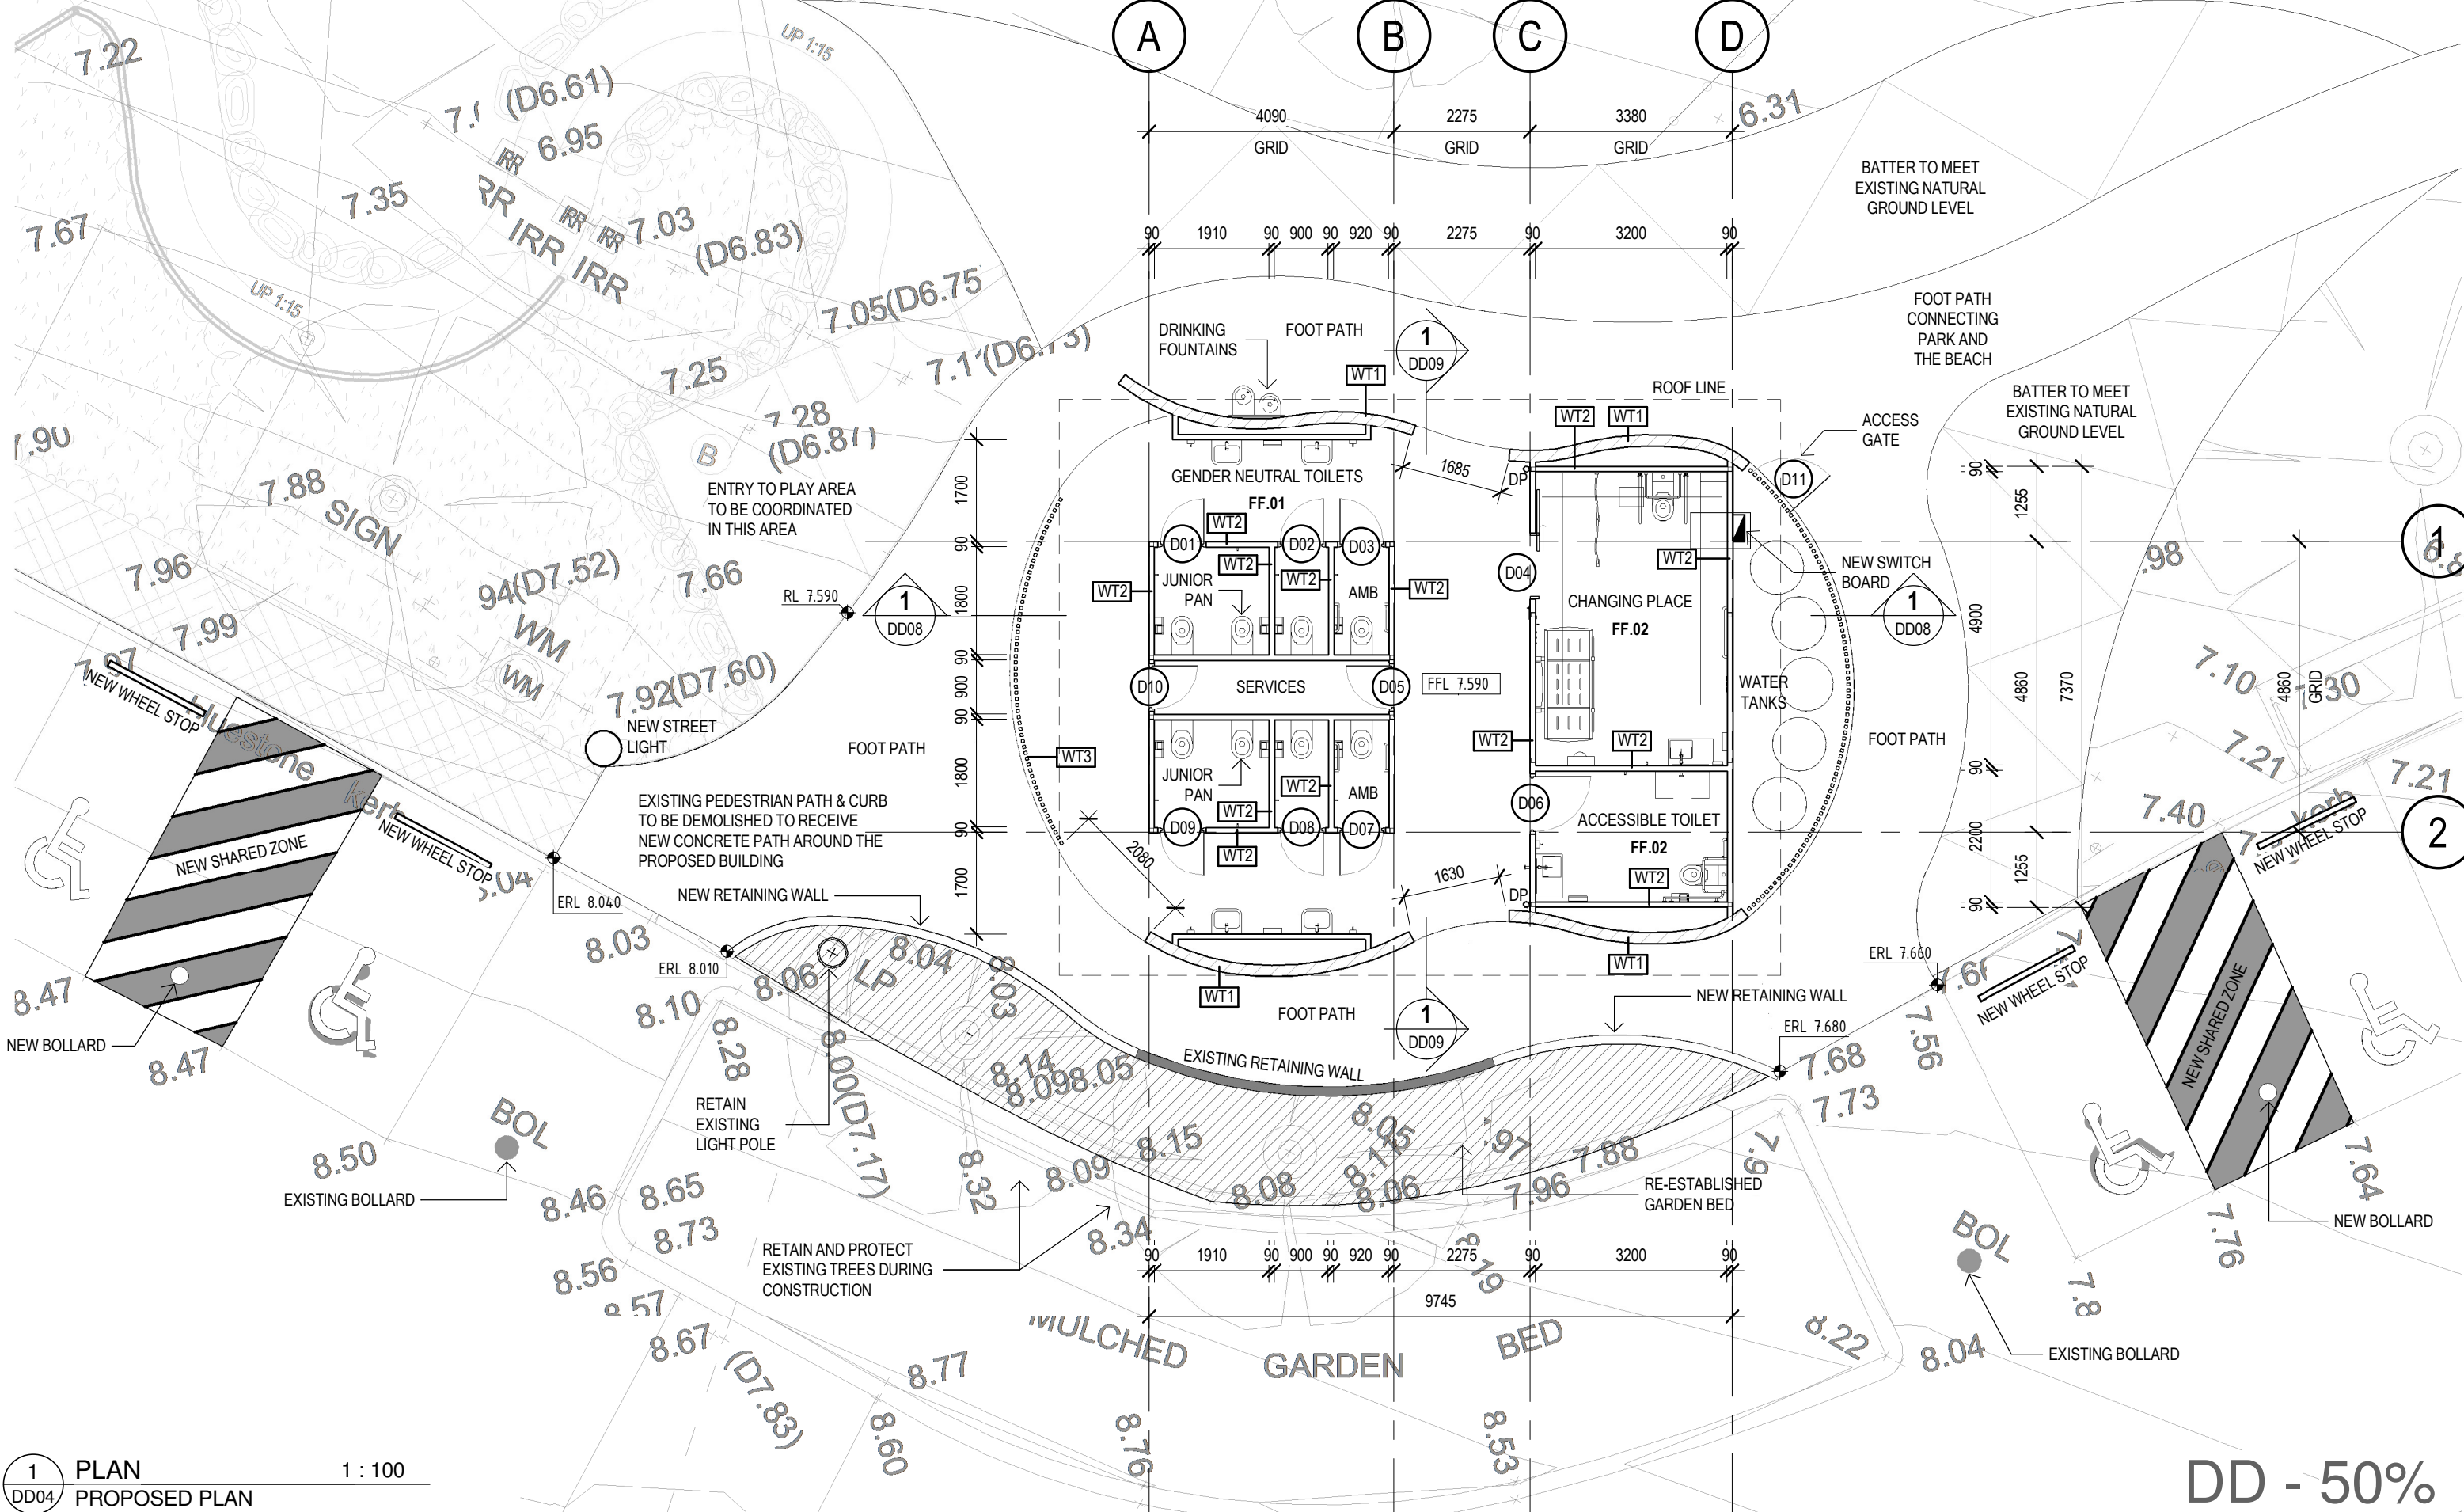

1 PLAN
DD04 PROPOSED PLAN
1 : 100

DD - 50%

FOUR18.COM.AU info@four18.com.au 2 Wright Place Geelong PO Box 748 Geelong 3220 T: 03 5222 5944 F: 5222 5049 FOUR18 ARCHITECTURE			DRAWING TITLE PROPOSED FLOOR PLAN		PROJECT PROPOSED AMENITIES 42 BELL PARADE, RIPPLESIDE VIC 3215		DATE: 30.11.2021		DRAWING NO: DD04	
			FILE: R:\Projects & Proposals\G21007 Ripplside Park Amenities\7.0 Architectural Drawings\Ripplside Park Amenities.rvt		CLIENT CITY OF GREATER GEELONG		DRAWN: AJ		REVISION	
			Note: This drawings is copyright. Unauthorized use of this design is prohibited and may only be reproduced with the express written consent of the architects.				CHECKED: RS			
							JOB NO: G21007			
							SCALE: 1 : 100 @ A3			
ISSUE DESCRIPTION DATE										

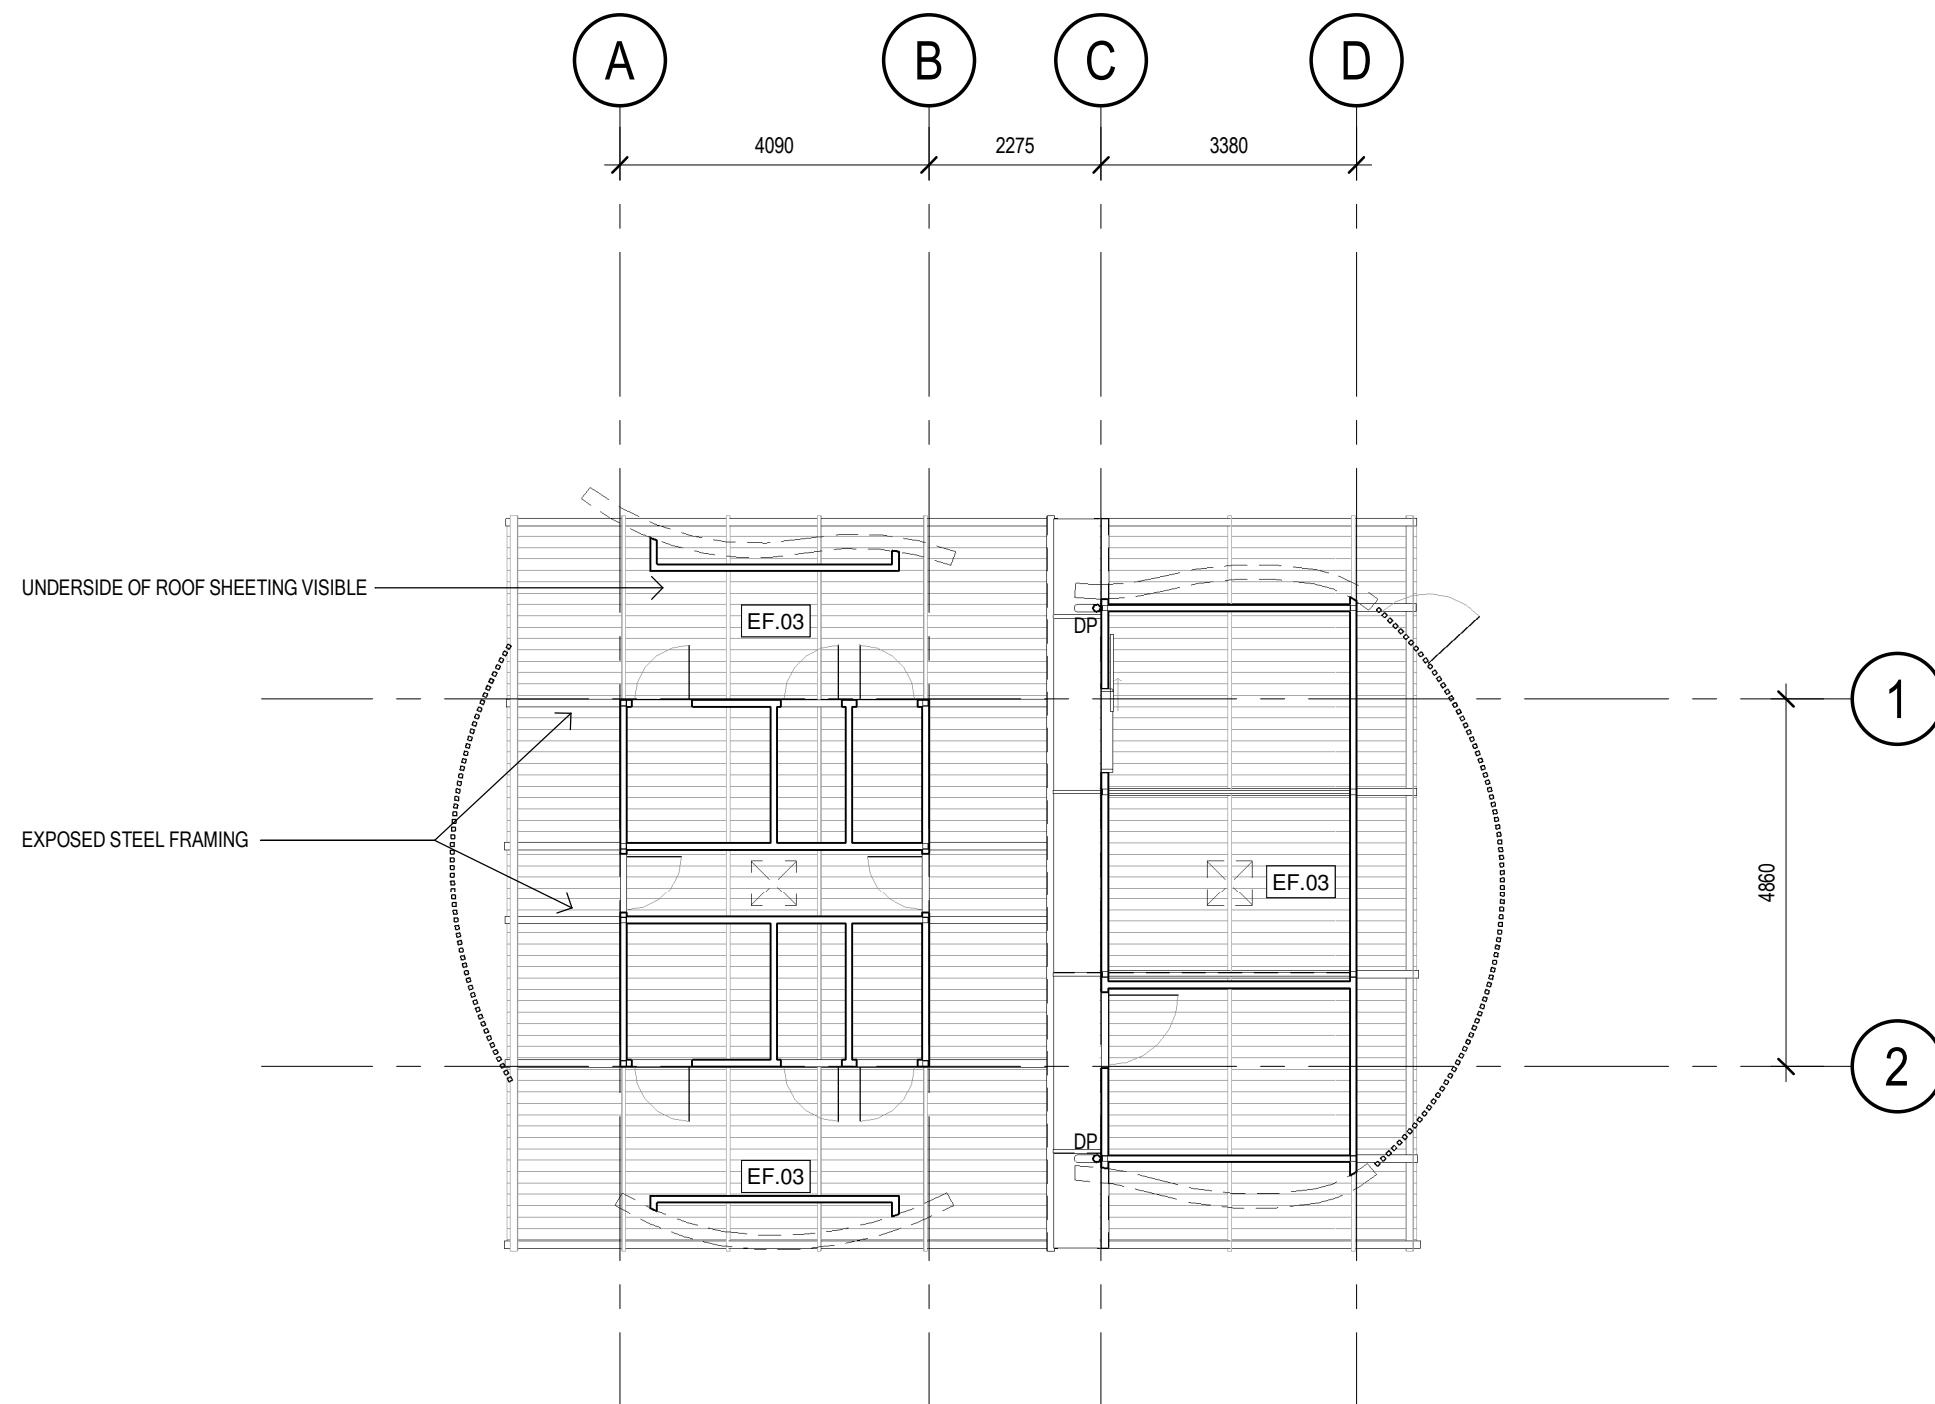

1
DD06

PLAN
GROUND FLOOR


1 : 100

DD - 50%


			FOUR18.COM.AU info@four18.com.au 2 Wright Place Geelong PO Box 748 Geelong 3220 T: 03 5222 5944 F:5222 5049 418 ARCHITECTURE FOUR18 NORTH	DRAWING TITLE REFLECTED CEILING FILE: R:\Projects & Proposals\G21007 Rippleside Park Amenities\7.0 Architectural Drawings\Rippleside Park Amenities.rvt Note: This drawings is copyright. Unauthorized use of this design is prohibited and may only be reproduced with the express written consent of the architects.	PROJECT PROPOSED AMENITIES 42 BELL PARADE, RIPPLESIDE VIC 3215 CLIENT CITY OF GREATER GEELONG	DATE: 30.11.2021 DRAWN: AJ CHECKED: RS JOB NO: G21007 SCALE: 1 : 100 @ A3	DRAWING NO: DD06 REVISION
ISSUE	DESCRIPTION	DATE					




1 ELEVATION 1 : 100
EAST

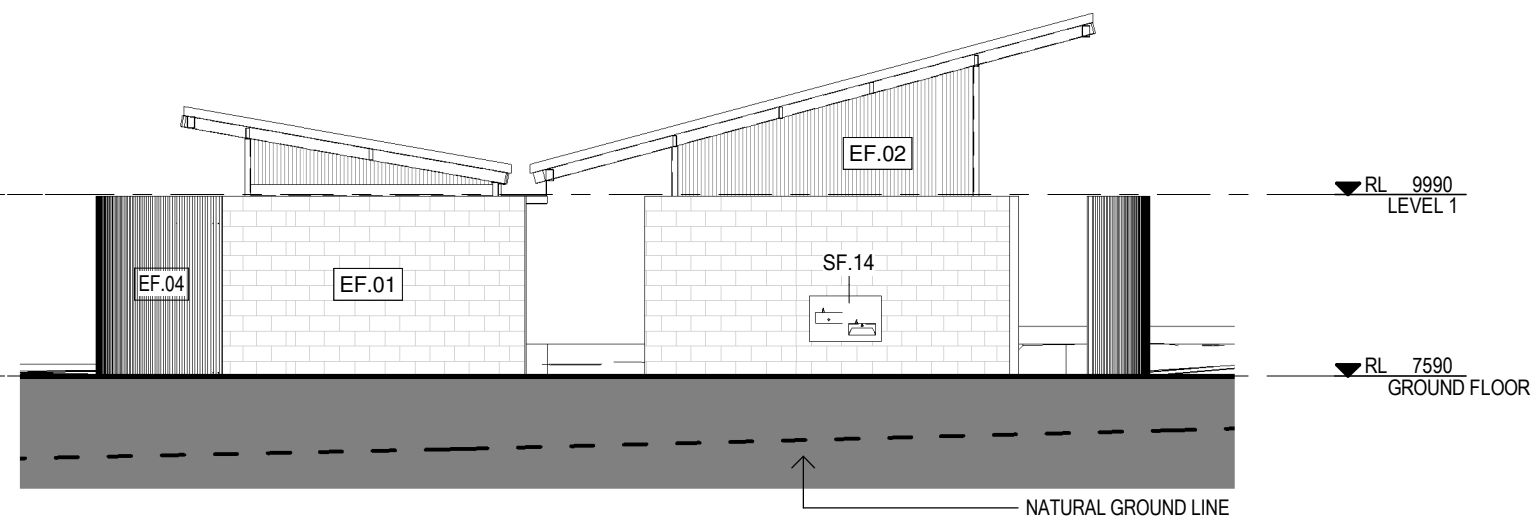

2 ELEVATION 1 : 100
NORTH

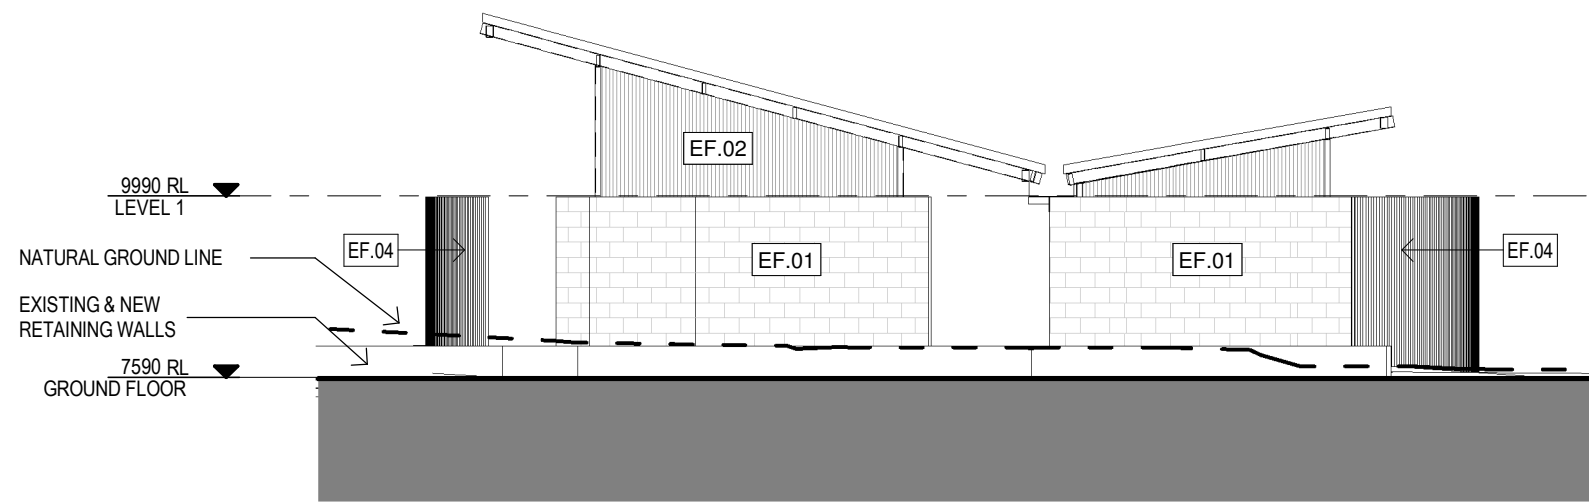


3 ELEVATION 1 : 100
SOUTH

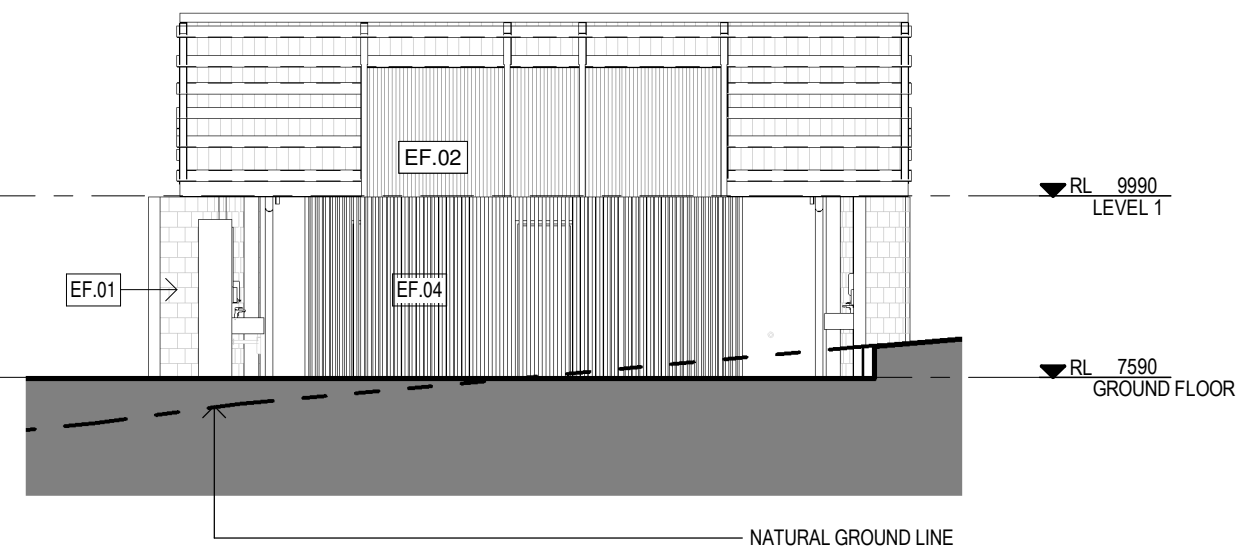

4 ELEVATION 1 : 100
WEST


DD - 50%

			FOUR18.COM.AU info@four18.com.au 2 Wright Place Geelong PO Box 748 Geelong 3220 T: 03 5222 5944 F:5222 5049  <td rowspan="5">NORTH</td> <td colspan="2">DRAWING TITLE ELEVATIONS</td> <td rowspan="3">PROJECT PROPOSED AMENITIES 42 BELL PARADE, RIPPLESIDE VIC 3215 CLIENT CITY OF GREATER GEELONG</td> <td>DATE: 30.11.2021</td> <td colspan="2">DRAWING NO: DD07 </td>	NORTH	DRAWING TITLE ELEVATIONS		PROJECT PROPOSED AMENITIES 42 BELL PARADE, RIPPLESIDE VIC 3215 CLIENT CITY OF GREATER GEELONG	DATE: 30.11.2021	DRAWING NO: DD07	
		FILE: R:\Projects & Proposals\G21007 Rippleside Park Amenities\7.0 Architectural Drawings\Rippleside Park Amenities.rvt			DRAWN: AJ					
		Note: This drawings is copyright. Unauthorized use of this design is prohibited and may only be reproduced with the express written consent of the architects.			CHECKED: RS					
					JOB NO: G21007	REVISION				
ISSUE	DESCRIPTION	DATE				SCALE: 1 : 100 @ A3				

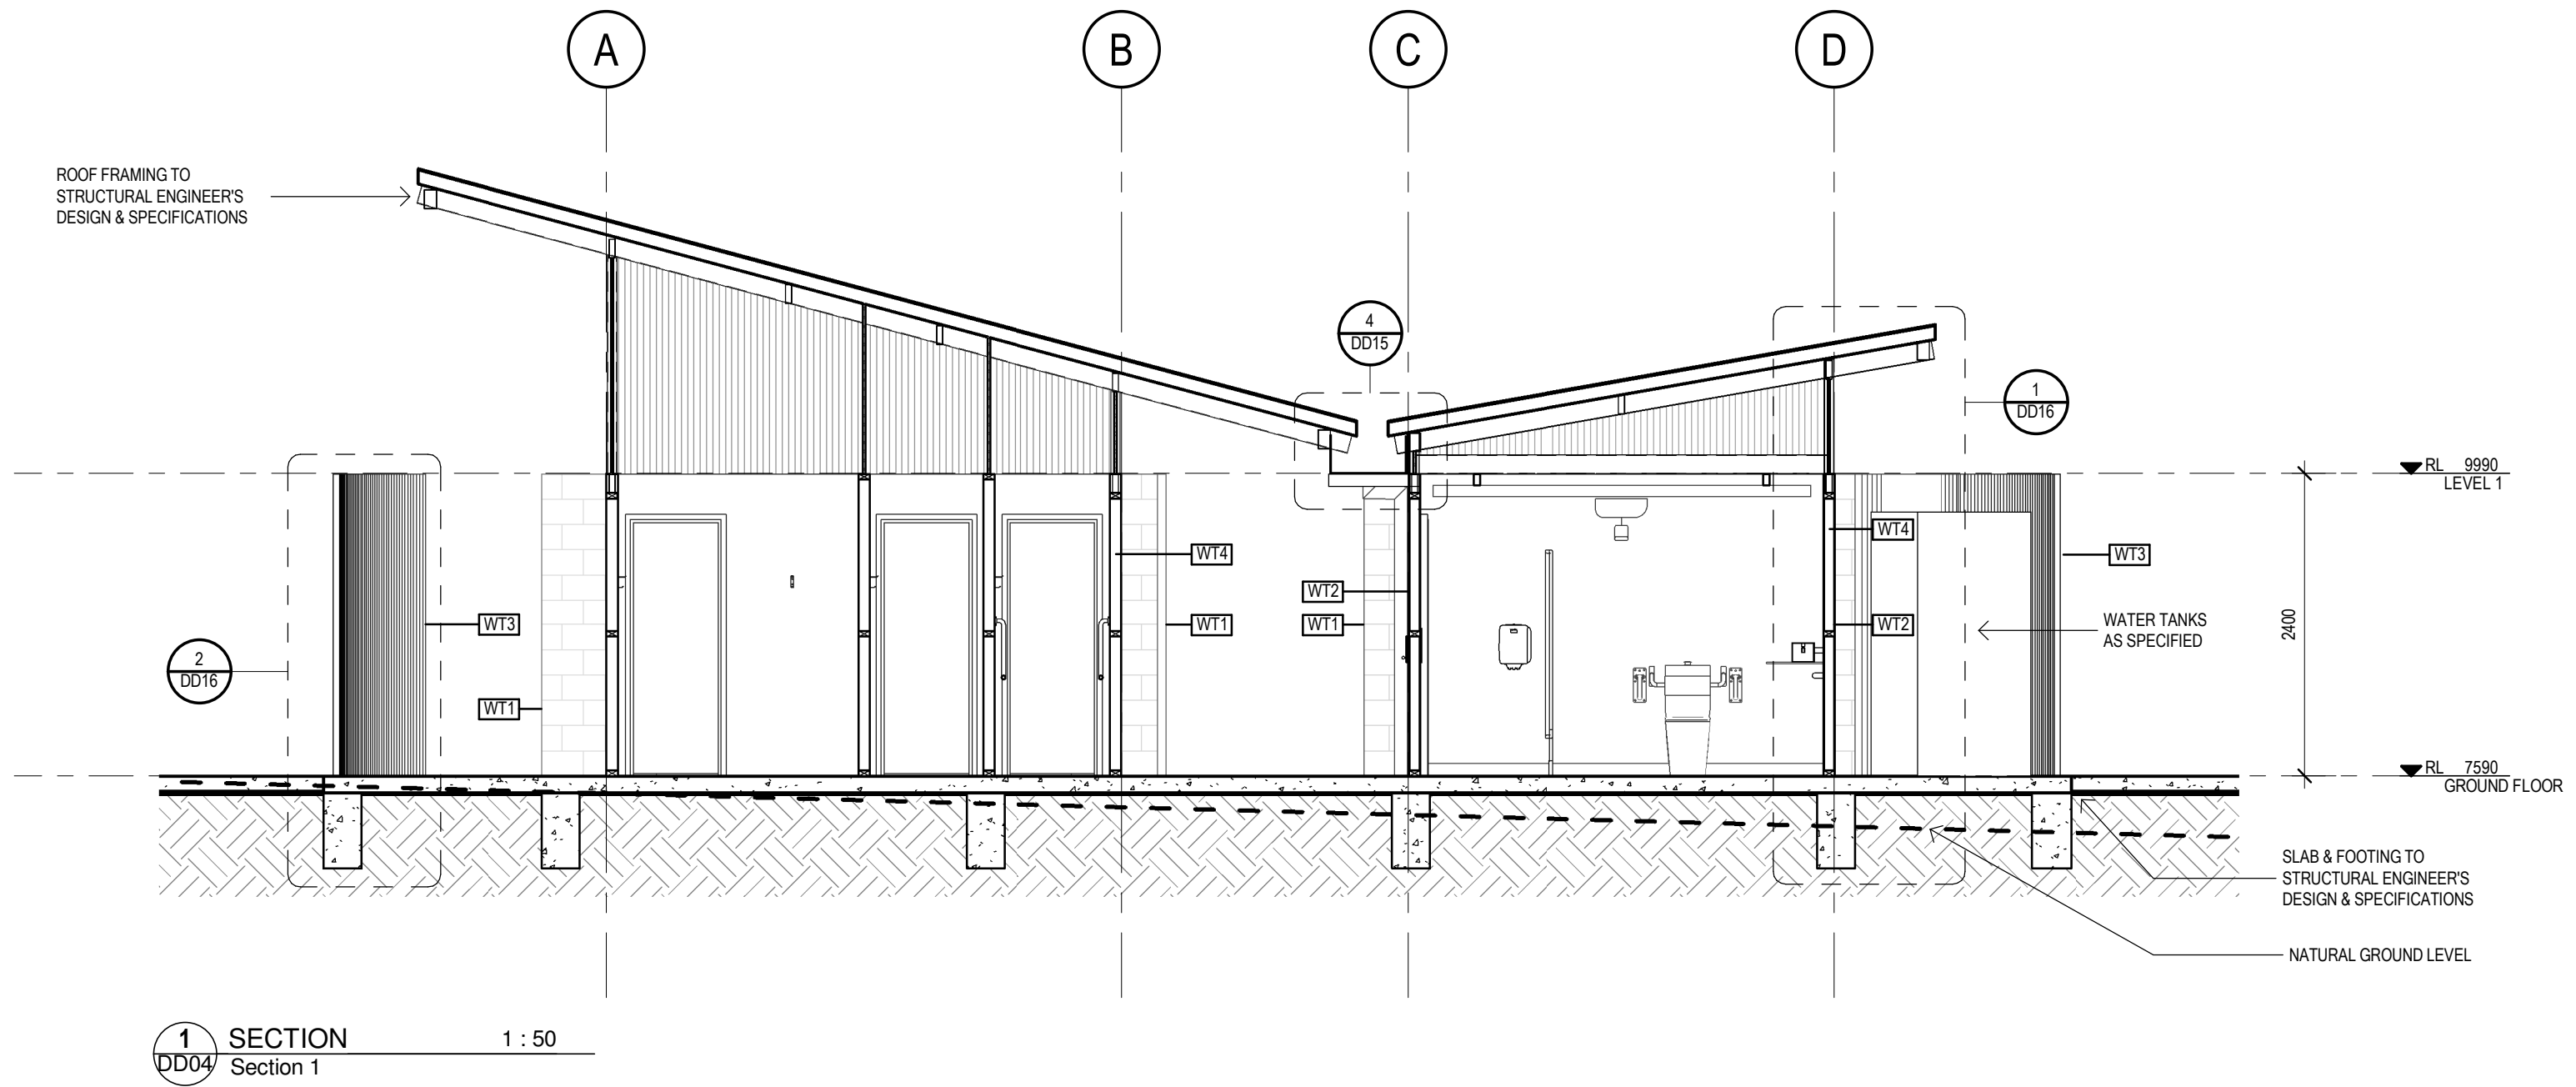


DD - 50%


			FOUR18.COM.AU info@four18.com.au 2 Wright Place Geelong PO Box 748 Geelong 3220 T: 03 5222 5944 F: 5222 5049		NORTH	DRAWING TITLE SECTION	PROJECT PROPOSED AMENITIES 42 BELL PARADE, RIPPLESIDE VIC 3215 CLIENT CITY OF GREATER GEELONG	DATE: 30.11.2021	DRAWING NO: DD08	
ISSUE	DESCRIPTION	DATE				FILE: R:\Projects & Proposals\G21007 Ripplside Park Amenities\7.0 Architectural Drawings\Rippleside Park Amenities.rvt Note: This drawings is copyright. Unauthorized use of this design is prohibited and may only be reproduced with the express written consent of the architects.		DRAWN: AJ CHECKED: RS JOB NO: G21007 SCALE: 1 : 50 @ A3	REVISION	

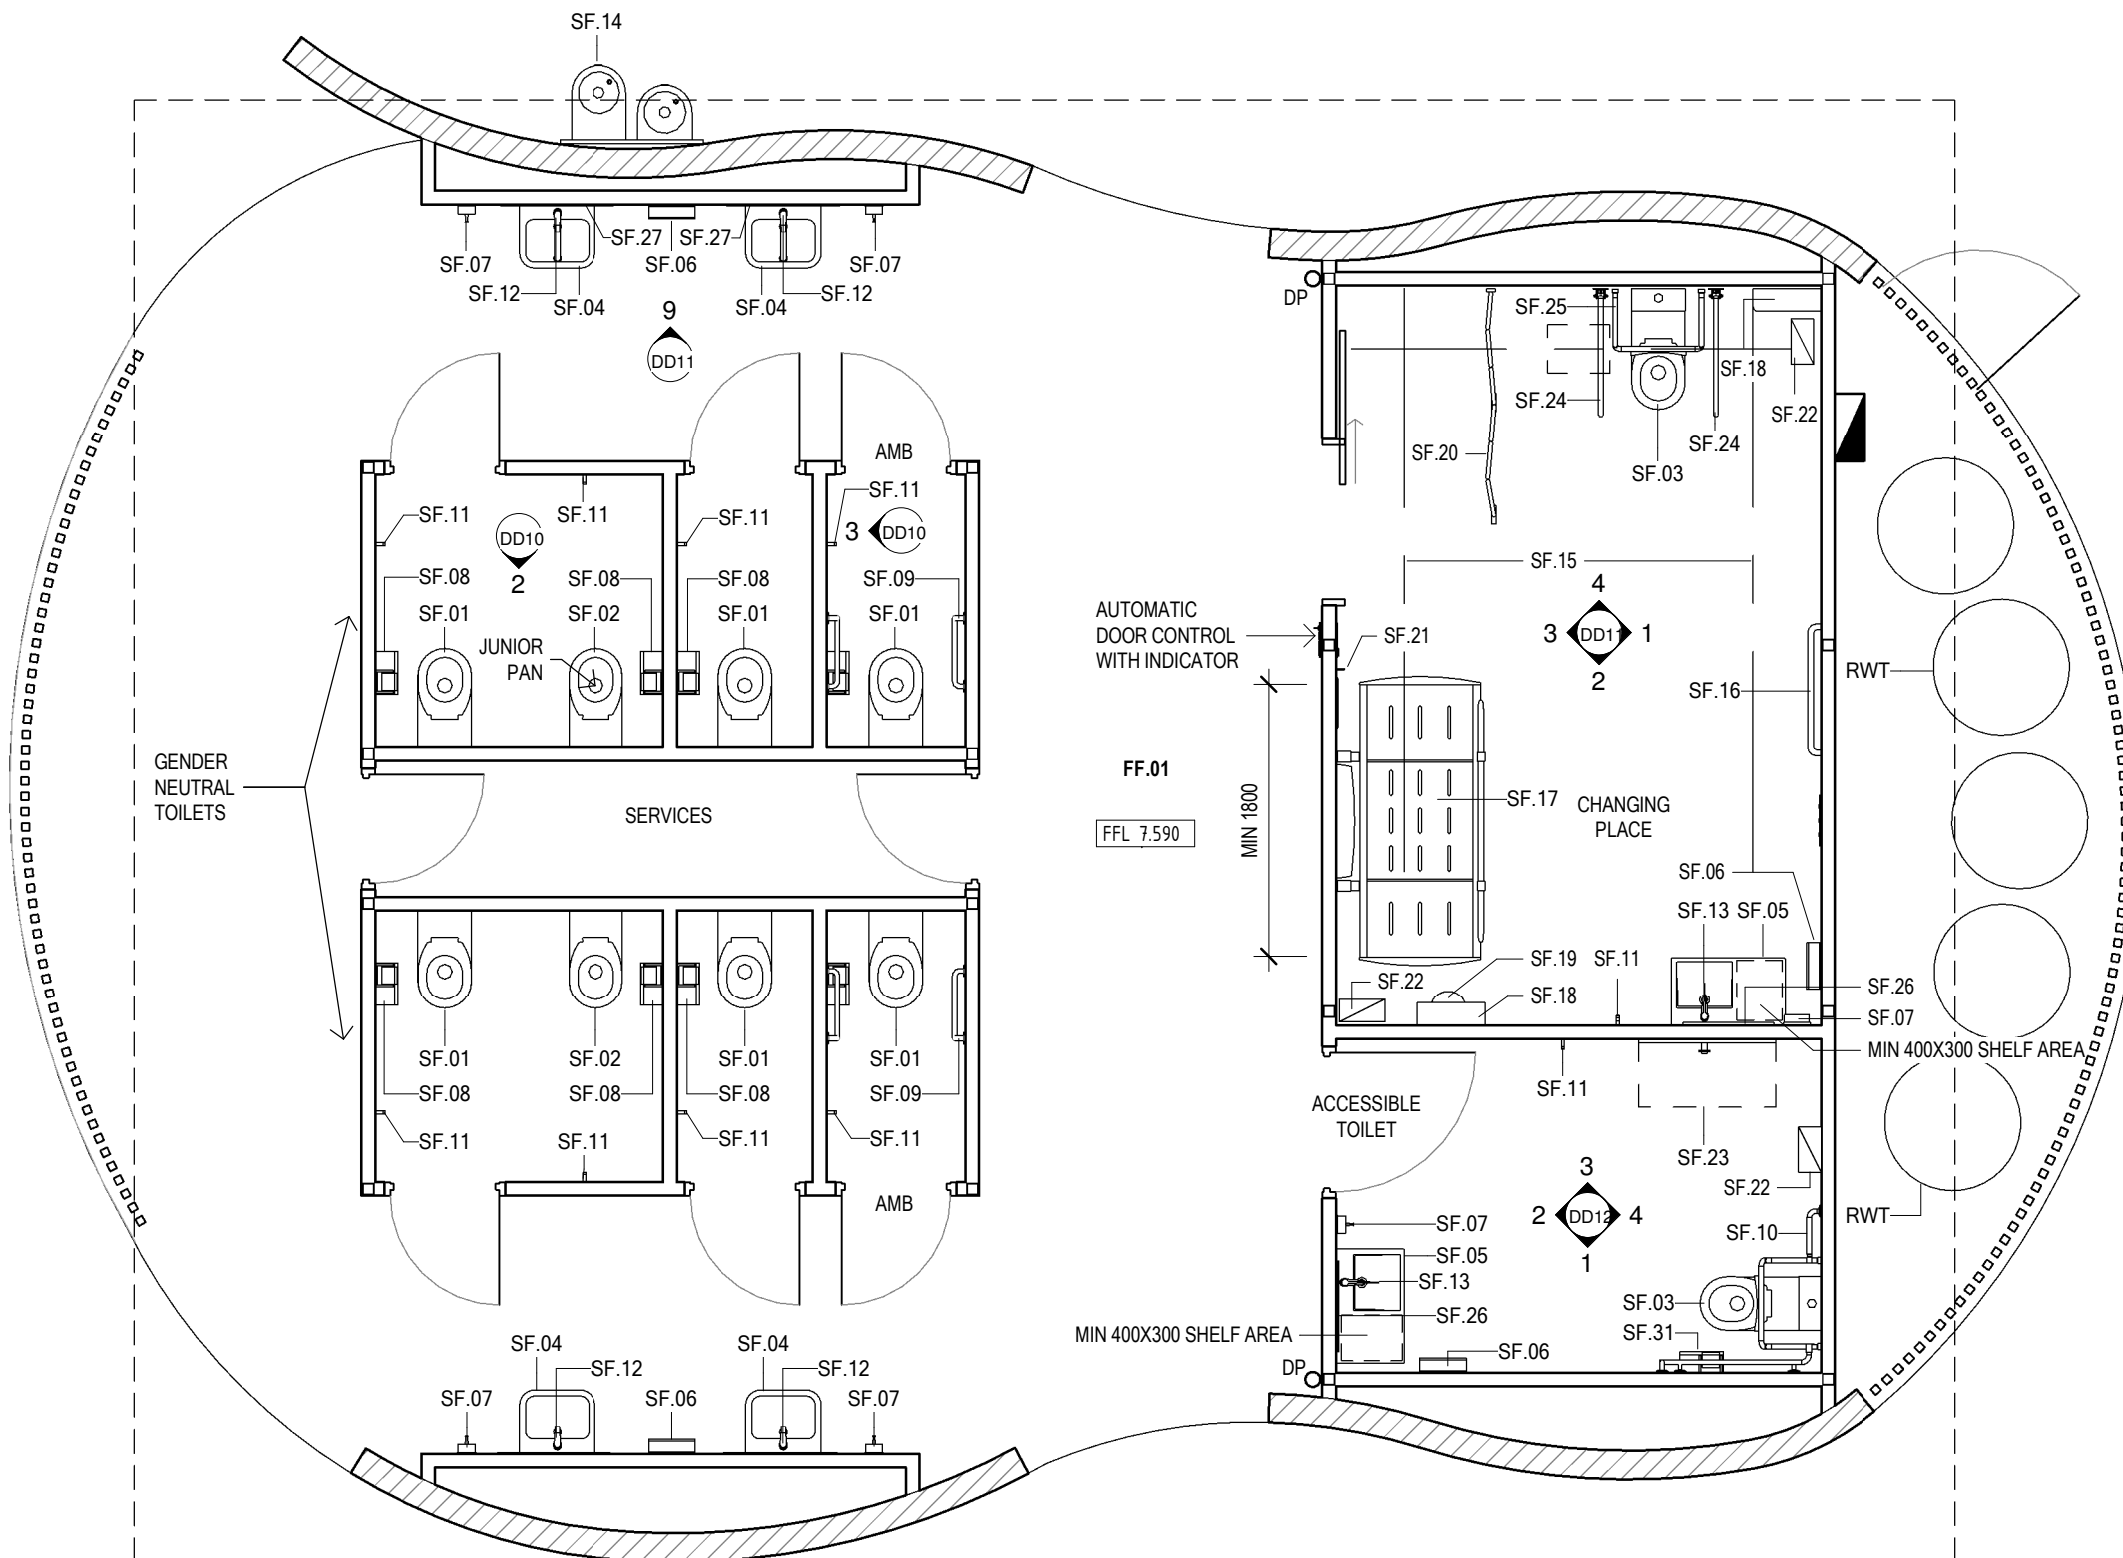

1 PLAN
1 : 50
DD10 PLAN - TOILETS

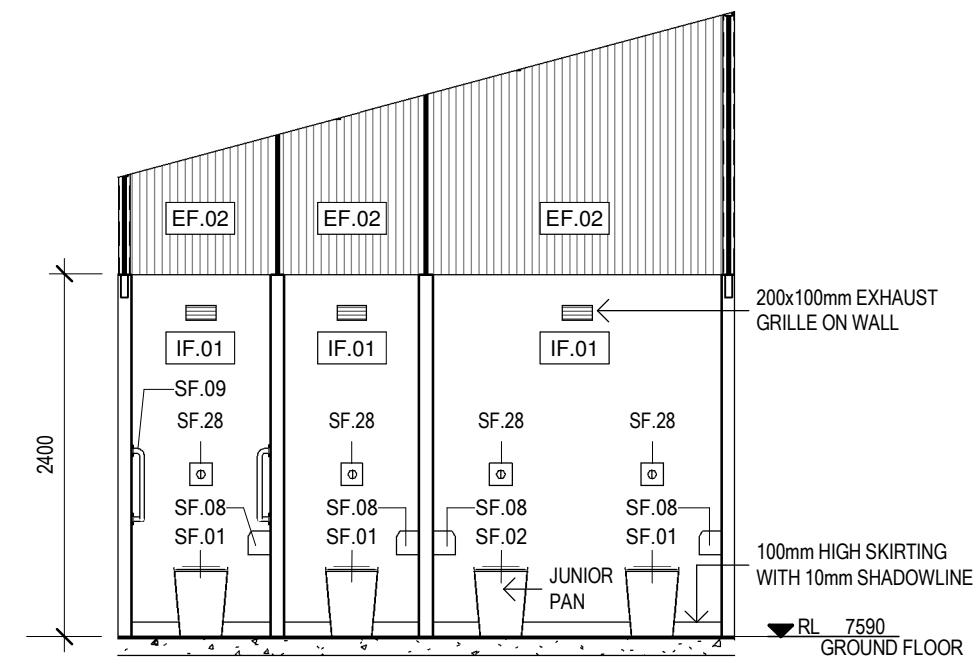

2 INTERNAL ELEVATION
1 : 50
DD10 Elevation 1 - a

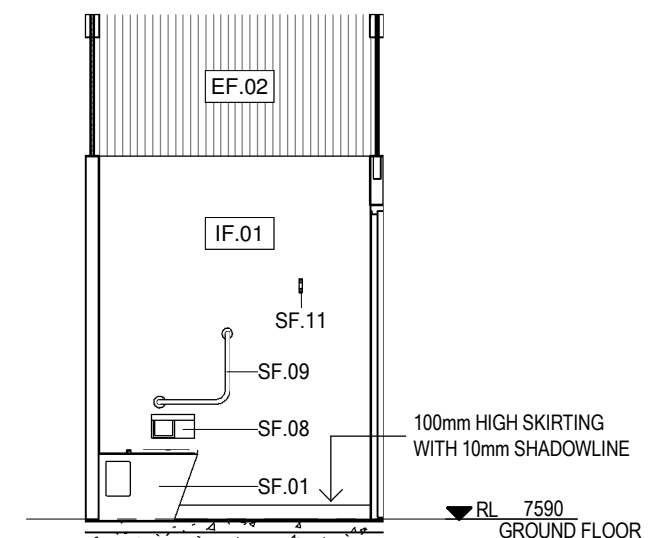


3 INTERNAL ELEVATION
1 : 50
DD10 Elevation 2 - a

DD - 50%


			FOUR18.COM.AU 		DRAWING TITLE INTERNAL ELEVATIONS		PROJECT PROPOSED AMENITIES 42 BELL PARADE, RIPPLESIDE VIC 3215		DATE: 30.11.2021 DRAWN: AJ CHECKED: RS JOB NO: G21007 SCALE: 1 : 50 @ A3		DRAWING NO: DD10	
			info@four18.com.au 2 Wright Place Geelong PO Box 748 Geelong 3220 T: 03 5222 5944 F: 5222 5049		FILE: R:\Projects & Proposals\G21007 Ripplside Park Amenities\7.0 Architectural Drawings\Rippleside Park Amenities.rvt Note: This drawings is copyright. Unauthorized use of this design is prohibited and may only be reproduced with the express written consent of the architects.		CLIENT CITY OF GREATER GEELONG				REVISION	
ISSUE	DESCRIPTION	DATE										




			FOUR18.COM.AU info@four18.com.au 2 Wright Place Geelong PO Box 748 Geelong 3220 T: 03 5222 5944 F: 5222 5049		NORTH	DRAWING TITLE INTERNAL ELEVATIONS	PROJECT PROPOSED AMENITIES 42 BELL PARADE, RIPPLESIDE VIC 3215	DATE: 30.11.2021 DRAWN: AJ CHECKED: RS JOB NO: G21007 SCALE: 1 : 50 @ A3	DRAWING NO: DD11	
						FILE: R:\Projects & Proposals\G21007 RippleSide Park Amenities\7.0 Architectural Drawings\Rippleside Park Amenities .nvt	CLIENT CITY OF GREATER GEELONG			
						Note: This drawings is copyright. Unauthorized use of this design is prohibited and may only be reproduced with the express written consent of the architects.				
ISSUE	DESCRIPTION	DATE								

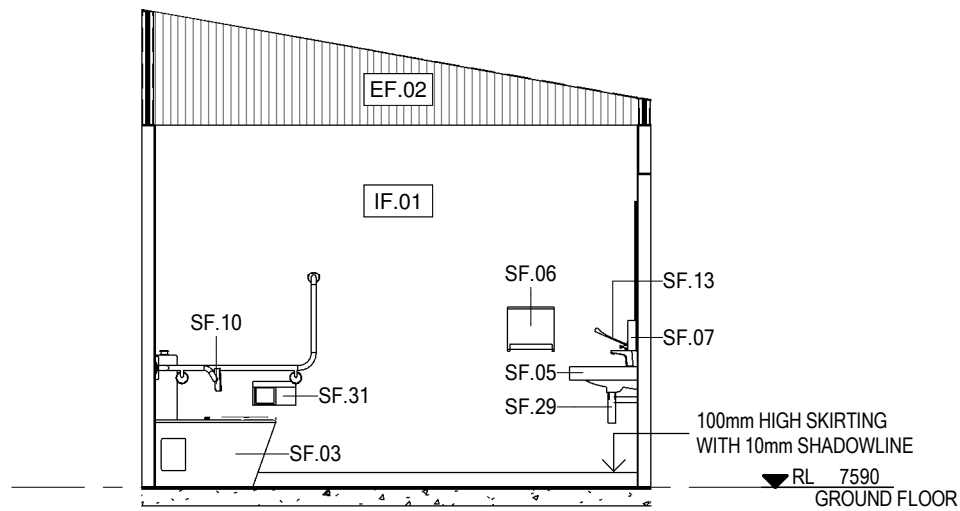


1 INTERNAL ELEVATION
DD10 Elevation 5 - a 1 : 50

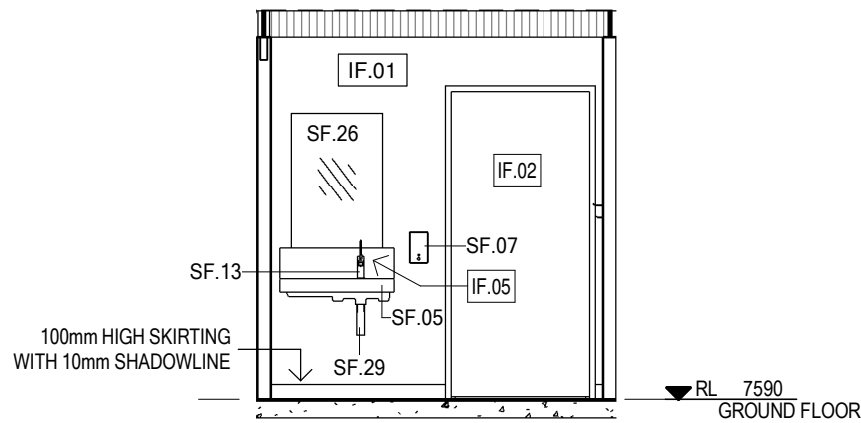

2 INTERNAL ELEVATION
DD10 Elevation 5 - b 1 : 50

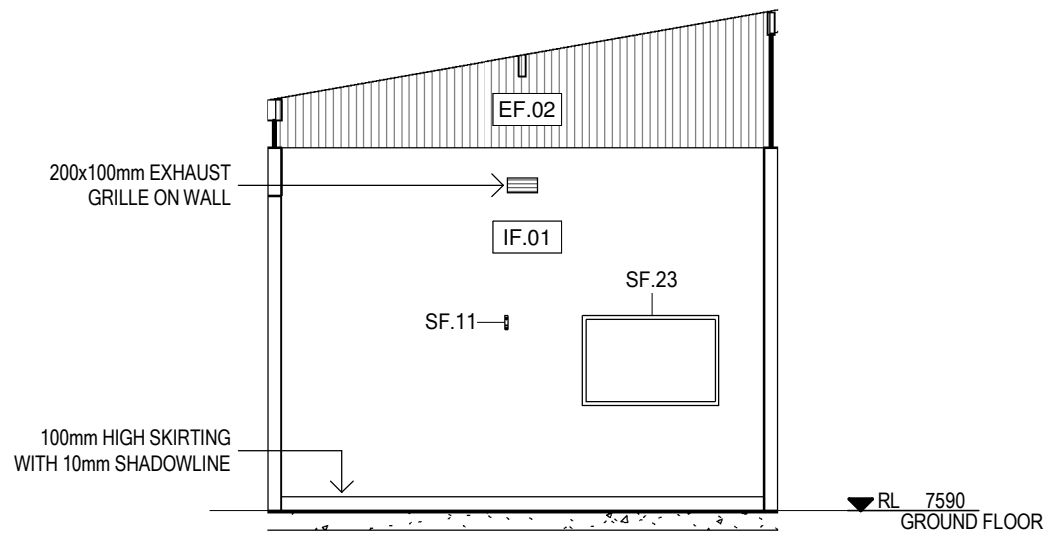

3 INTERNAL ELEVATION
DD10 Elevation 5 - c 1 : 50

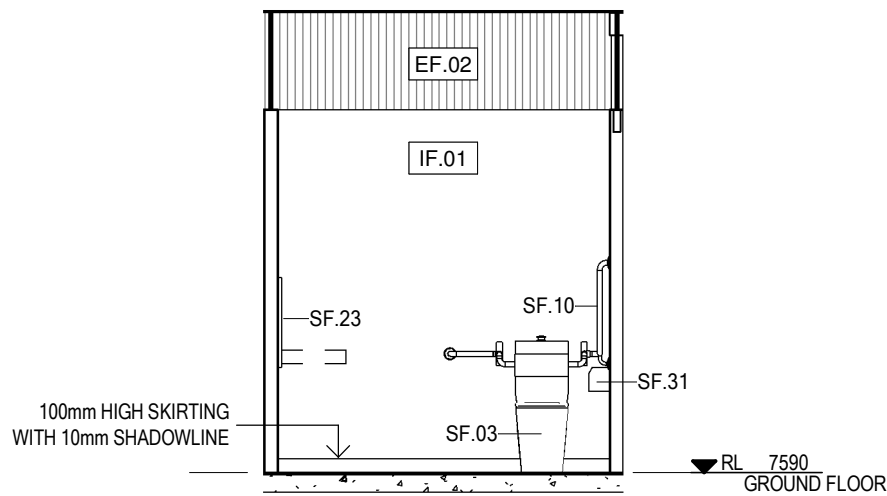


4 INTERNAL ELEVATION
DD10 Elevation 5 - d 1 : 50


DD - 50%

			FOUR18.COM.AU info@four18.com.au 2 Wright Place Geelong PO Box 748 Geelong 3220 T: 03 5222 5944 F:5222 5049 418 ARCHITECTURE FOUR18 NORTH	DRAWING TITLE INTERNAL ELEVATIONS	PROJECT PROPOSED AMENITIES 42 BELL PARADE, RIPPLESIDE VIC 3215 CLIENT CITY OF GREATER GEELONG	DATE: 30.11.2021	DRAWING NO: DD12	
				FILE: R:\Projects & Proposals\G21007 Ripplside Park Amenities\7.0 Architectural Drawings\Rippleside Park Amenities .rvt		DRAWN: AJ	REVISION	
				Note: This drawings is copyright. Unauthorized use of this design is prohibited and may only be reproduced with the express written consent of the architects.		CHECKED: RS		
					JOB NO: G21007			
ISSUE	DESCRIPTION	DATE			SCALE: 1 : 50 @ A3			

DOOR TYPE LEGEND

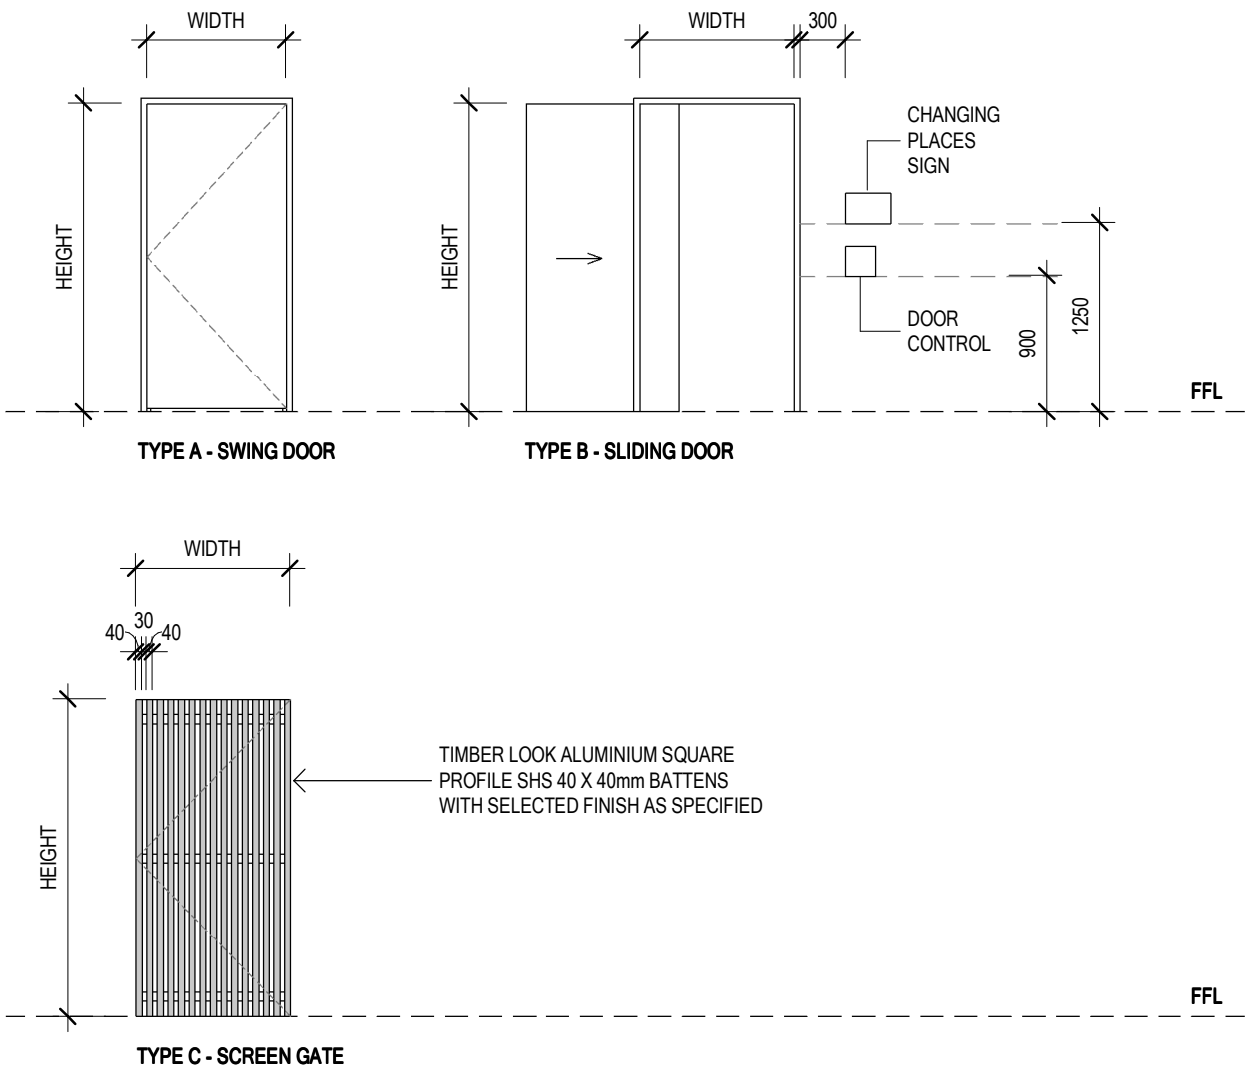

WALL TYPE LEGEND

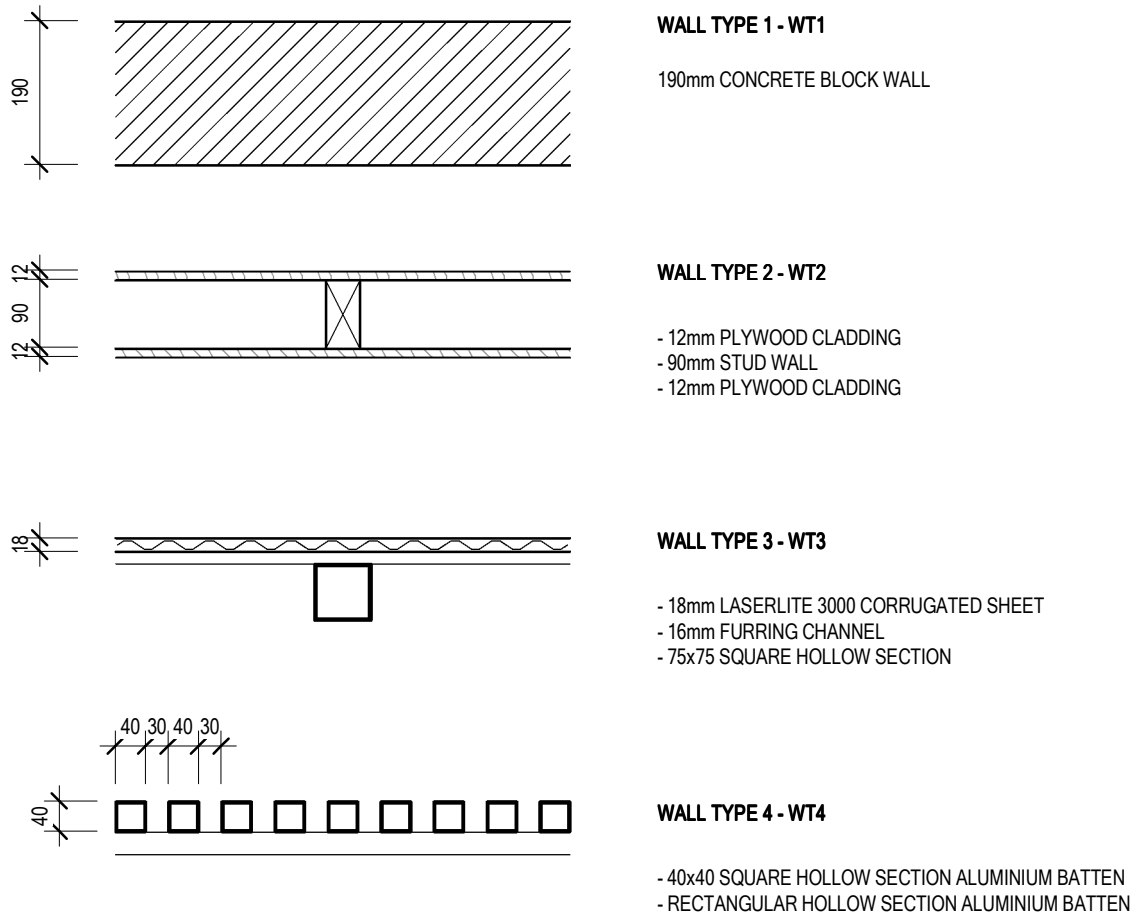

DOOR SCHEDULE											
NUMBER	ROOM NAME	DOOR TYPE	DIMENSIONS		DOOR		FRAME		DOOR HARDWARE	DOOR CLOSER	COMMENTS
			HEIGHT	WIDTH	DOOR MATERIAL	DOOR FINISH	FRAME MATERIAL	FRAME FINISH	LOCK / LATCH		
01	GENDER NEUTRAL TOILET	A	2040	720	SOLID-CORE	PAINTED	TIMBER	PAINTED	PRIVACY SNIB WITH INDICATOR	NO	
02	GENDER NEUTRAL TOILET	A	2040	720	SOLID-CORE	PAINTED	TIMBER	PAINTED	PRIVACY SNIB WITH INDICATOR	NO	
03	GENDER NEUTRAL AMBULANT TOILET	A	2040	720	SOLID-CORE	PAINTED	TIMBER	PAINTED	PRIVACY SNIB WITH INDICATOR	NO	
04	CHANGING PLACE	B	2040	1020	SOLID-CORE	PAINTED	TIMBER	PAINTED	LOCKABLE WITH INDICATOR	NO	AUTOMATIC SLIDING DOOR WITH OPERATOR AS SPECIFIED
05	SERVICES	A	2040	720	SOLID-CORE	PAINTED	TIMBER	PAINTED	LOCKABLE	NO	
06	GENDER NEUTRAL ACCESSIBLE TOILET	A	2040	920	SOLID-CORE	PAINTED	TIMBER	PAINTED	PRIVACY SNIB WITH INDICATOR	YES	
07	GENDER NEUTRAL AMBULANT TOILET	A	2040	720	SOLID-CORE	PAINTED	TIMBER	PAINTED	PRIVACY SNIB WITH INDICATOR	NO	
08	GENDER NEUTRAL TOILET	A	2040	720	SOLID-CORE	PAINTED	TIMBER	PAINTED	PRIVACY SNIB WITH INDICATOR	NO	
09	GENDER NEUTRAL TOILET	A	2040	720	SOLID-CORE	PAINTED	TIMBER	PAINTED	PRIVACY SNIB WITH INDICATOR	NO	
10	SERVICES	A	2040	720	SOLID-CORE	PAINTED	TIMBER	PAINTED	LOCKABLE	NO	
11	WATER TANKS	C	2040	920	ALUMINIUM	POLYMER FILM	ALUMINIUM	POLYMER FILM	LOCKABLE	NO	

DD - 50%

			FOUR18.COM.AU info@four18.com.au 2 Wright Place Geelong PO Box 748 Geelong 3220 T: 03 5222 5944 F:5222 5049 42 ARCHITECTURE FOUR18	NORTH	DRAWING TITLE DOOR SCHEDULE & TYPES	PROJECT PROPOSED AMENITIES 42 BELL PARADE, RIPPLESIDE VIC 3215 CLIENT CITY OF GREATER GEELONG	DATE: 30.11.2021 DRAWN: AJ CHECKED: RS JOB NO: G21007 SCALE: As indicated @ A3	DRAWING NO: DD13 REVISION
					FILE: R:\Projects & Proposals\G21007 Ripplside Park Amenities\7.0 Architectural Drawings\Rippleside Park Amenities.rvt			
					Note: This drawings is copyright. Unauthorized use of this design is prohibited and may only be reproduced with the express written consent of the architects.			
ISSUE	DESCRIPTION	DATE						



1
DD14

PLAN
PROPOSED PARKING BAYS LINE MARKING

1 : 200

DD - 50%

			FOUR18.COM.AU 418 ARCHITECTURE FOUR18 info@four18.com.au 2 Wright Place Geelong PO Box 748 Geelong 3220 T: 03 5222 5944 F:5222 5049	NORTH	DRAWING TITLE DETAILS - LINE MARKING	PROJECT PROPOSED AMENITIES 42 BELL PARADE, RIPPLESIDE VIC 3215 CLIENT CITY OF GREATER GEELONG	DATE: 30.11.2021	DRAWING NO: DD14	
					FILE: R:\Projects & Proposals\G21007 Ripplside Park Amenities\7.0 Architectural Drawings\Ripplside Park Amenities.rvt		DRAWN: AJ	REVISION	
					Note: This drawings is copyright. Unauthorized use of this design is prohibited and may only be reproduced with the express written consent of the architects.		CHECKED: RS		
							JOB NO: G21007		
							SCALE: 1 : 200 @ A3		
ISSUE	DESCRIPTION	DATE							