


01 - PARK ELEVATION EAST

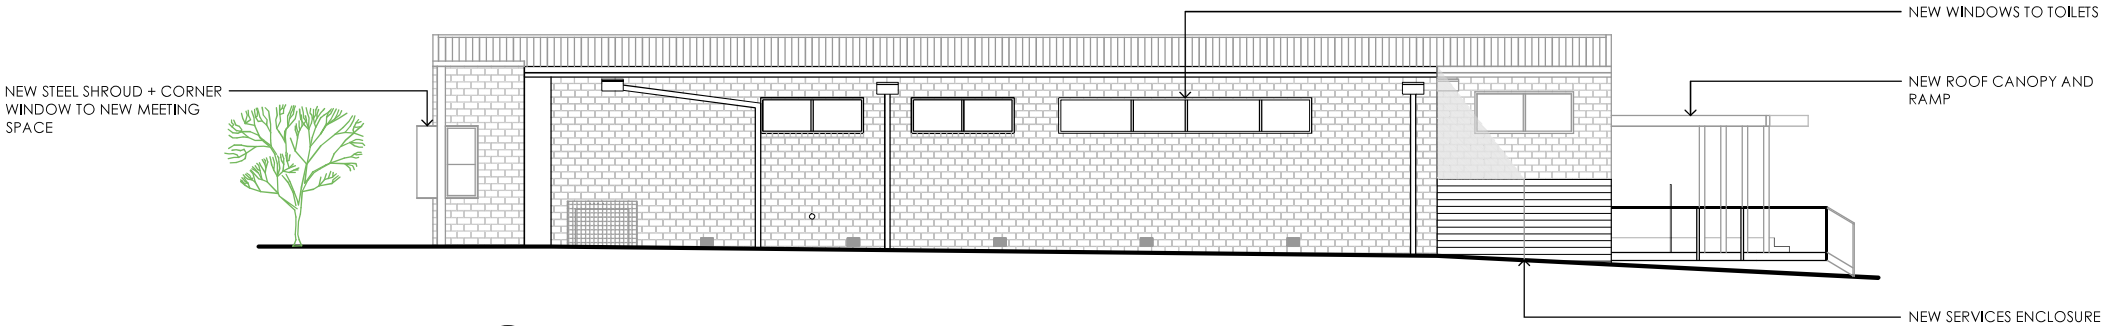

02 - REAR ELEVATION WEST

GEELONG WEST NEIGHBOURHOOD HOUSE
CONCEPT ELEVATIONS PROPOSED

Wadawurrung Country

PRELIMINARY ONLY
NOT FOR CONSTRUCTION


0 1m 5m 10m

31 October 2025 2501/CSK04 Scale 1:100


PROPOSED MATERIALS SCHEDULE
Existing Brick Walls
Painted Timber Windows
Existing Timber Shiplap Cladding Infill Panels

Stonehouse + Irons Architecture
ABN 80 633 993 254
The Studio 63 Point Lonsdale Road
Point Lonsdale VIC 3225 AUSTRALIA
Telephone: (+61) 03 5254 1337
Telephone: (+61) 03 5258 2546
Mobile: (+61) 04 0404 1337
E-mail: admin@stonehouseirons.com.au

This drawing is subject to copyright and is not to be used, reproduced or copied in part or whole without the written permission of Stonehouse + Irons Architecture.
All Builders, contractors shall verify job dimensions prior to job commencement. All shop drawings shall be submitted to the Architect and manufacture shall not commence prior to the return of unamended shop drawings signed by the Consultants.
Figured dimensions shall take precedence. Do not scale from drawings.

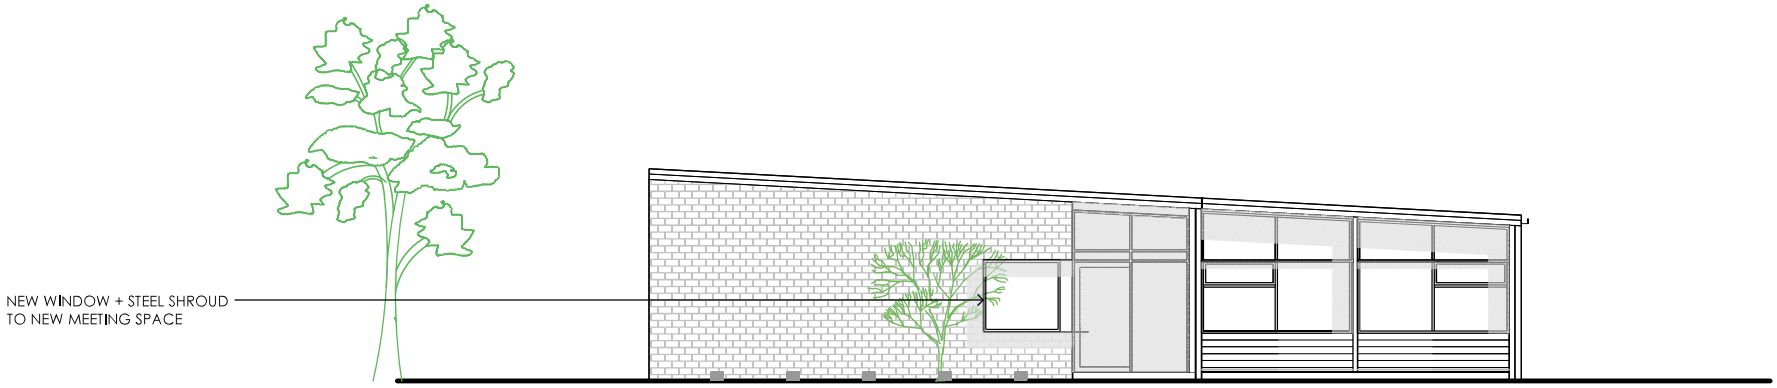

01 - STREET ELEVATION NORTH

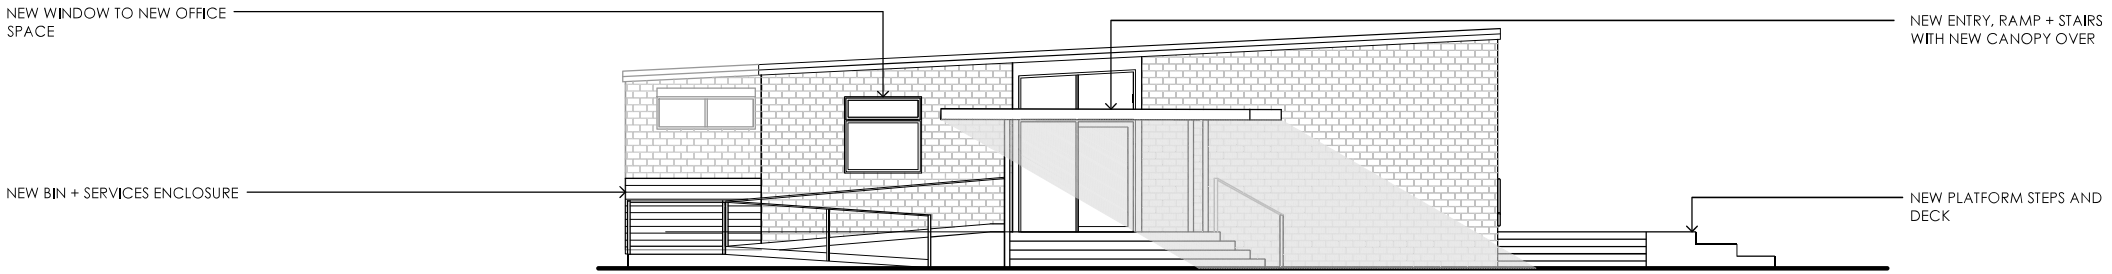

02 - REAR ELEVATION SOUTH

GEELONG WEST NEIGHBOURHOOD HOUSE
CONCEPT ELEVATIONS PROPOSED

Wadawurrung Country

PRELIMINARY ONLY
NOT FOR CONSTRUCTION

1m 5m
0 10m

31 October 2025 2501/CSK05 Scale 1:100

PROPOSED MATERIALS SCHEDULE
Existing Brick Walls
Painted Timber Windows
Timber Shiplap Cladding Infill Panels

Stonehouse + Irons Architecture
ABN 80 633 993 254
The Studio 63 Point Lonsdale Road
Point Lonsdale VIC 3225 AUSTRALIA
Telephone: (+61) 03 5254 1337
Telephone: (+61) 03 5258 2546
Mobile: (+61) 04 0404 1337
E-mail: admin@stonehouseirons.com.au

This drawing is subject to copyright and is not to be used, reproduced or copied in part or whole without the written permission of Stonehouse + Irons Architecture.
All Builders, contractors shall verify job dimensions prior to job commencement. All shop drawings shall be submitted to the Architect and manufacture shall not commence prior to the return of unamended shop drawings signed by the Consultants.
Figured dimensions shall take precedence. Do not scale from drawings.