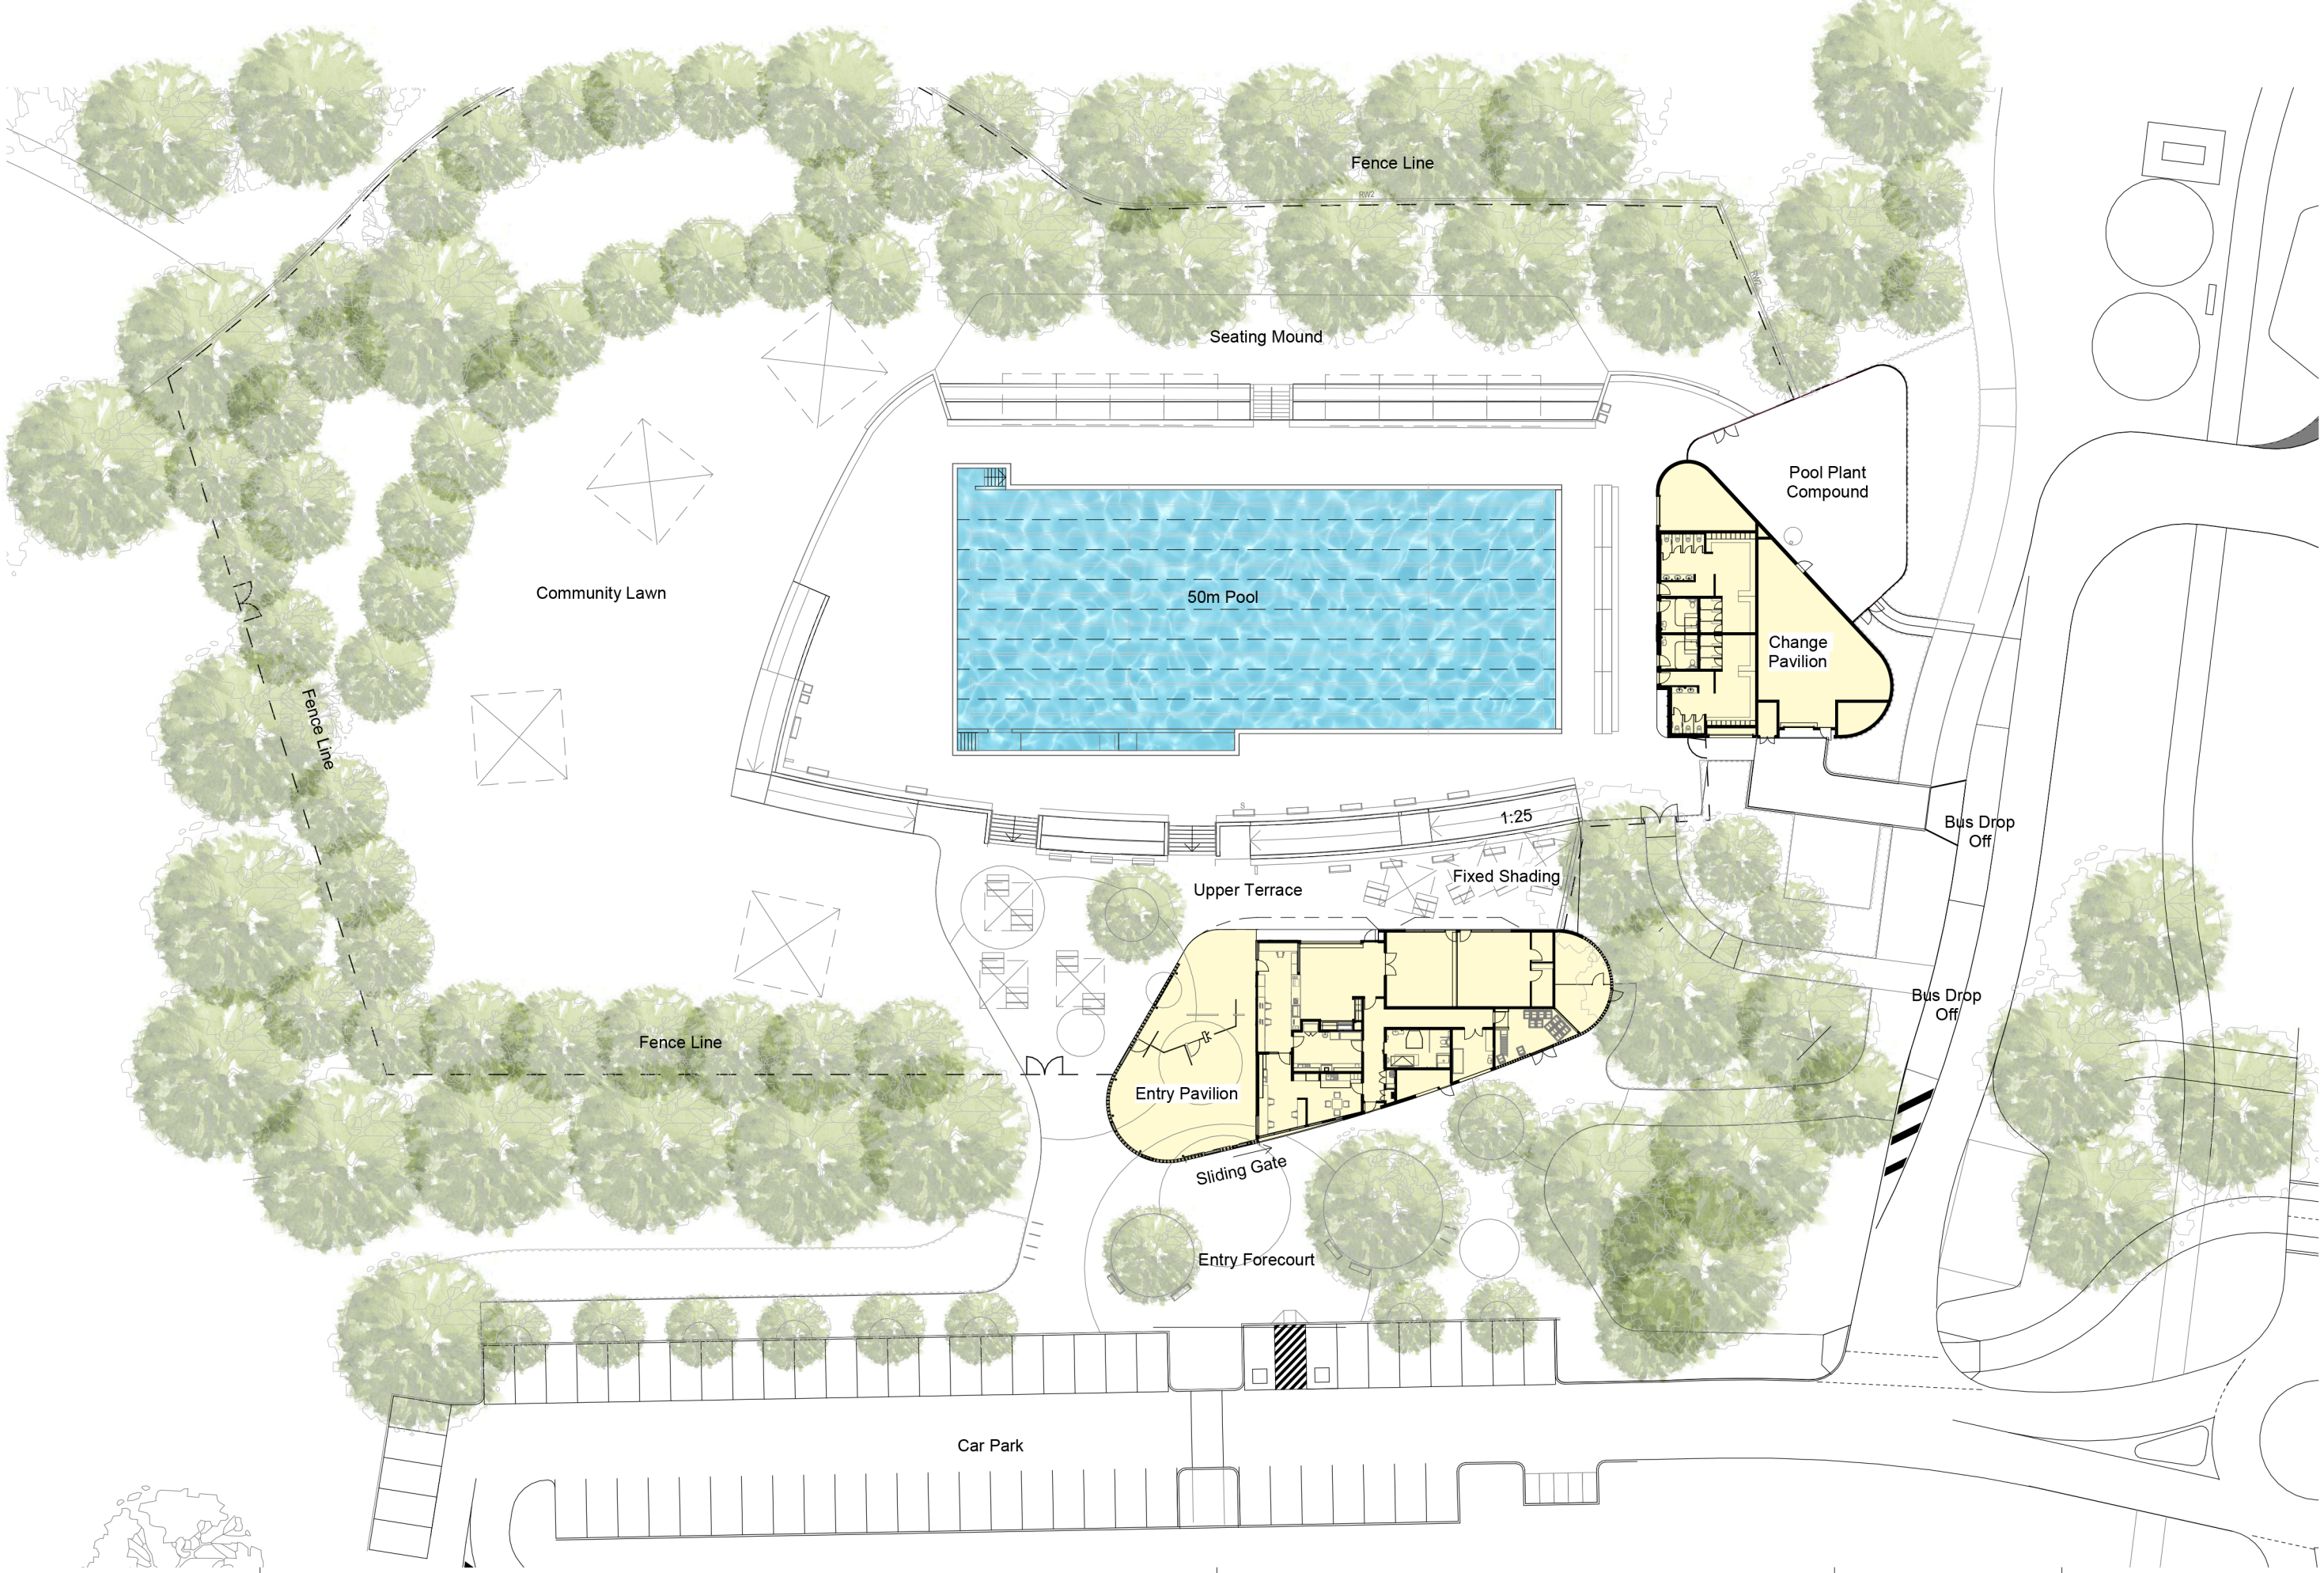


CITY OF GREATER GEELONG

MANTRIC ARCHITECTURE

141 BURNLEY STREET, RICHMOND
INFO@MANTRIC.COM.AU
P: 03 9421 6266
WWW.MANTRIC.COM.AU

SITE PLAN
NORTH BELLARINE AQUATIC CENTRE

1 : 500 @ A3. Aug 2021
414 COPYRIGHT

NORTH
0 5 10 15

AA-01