



Regional Context

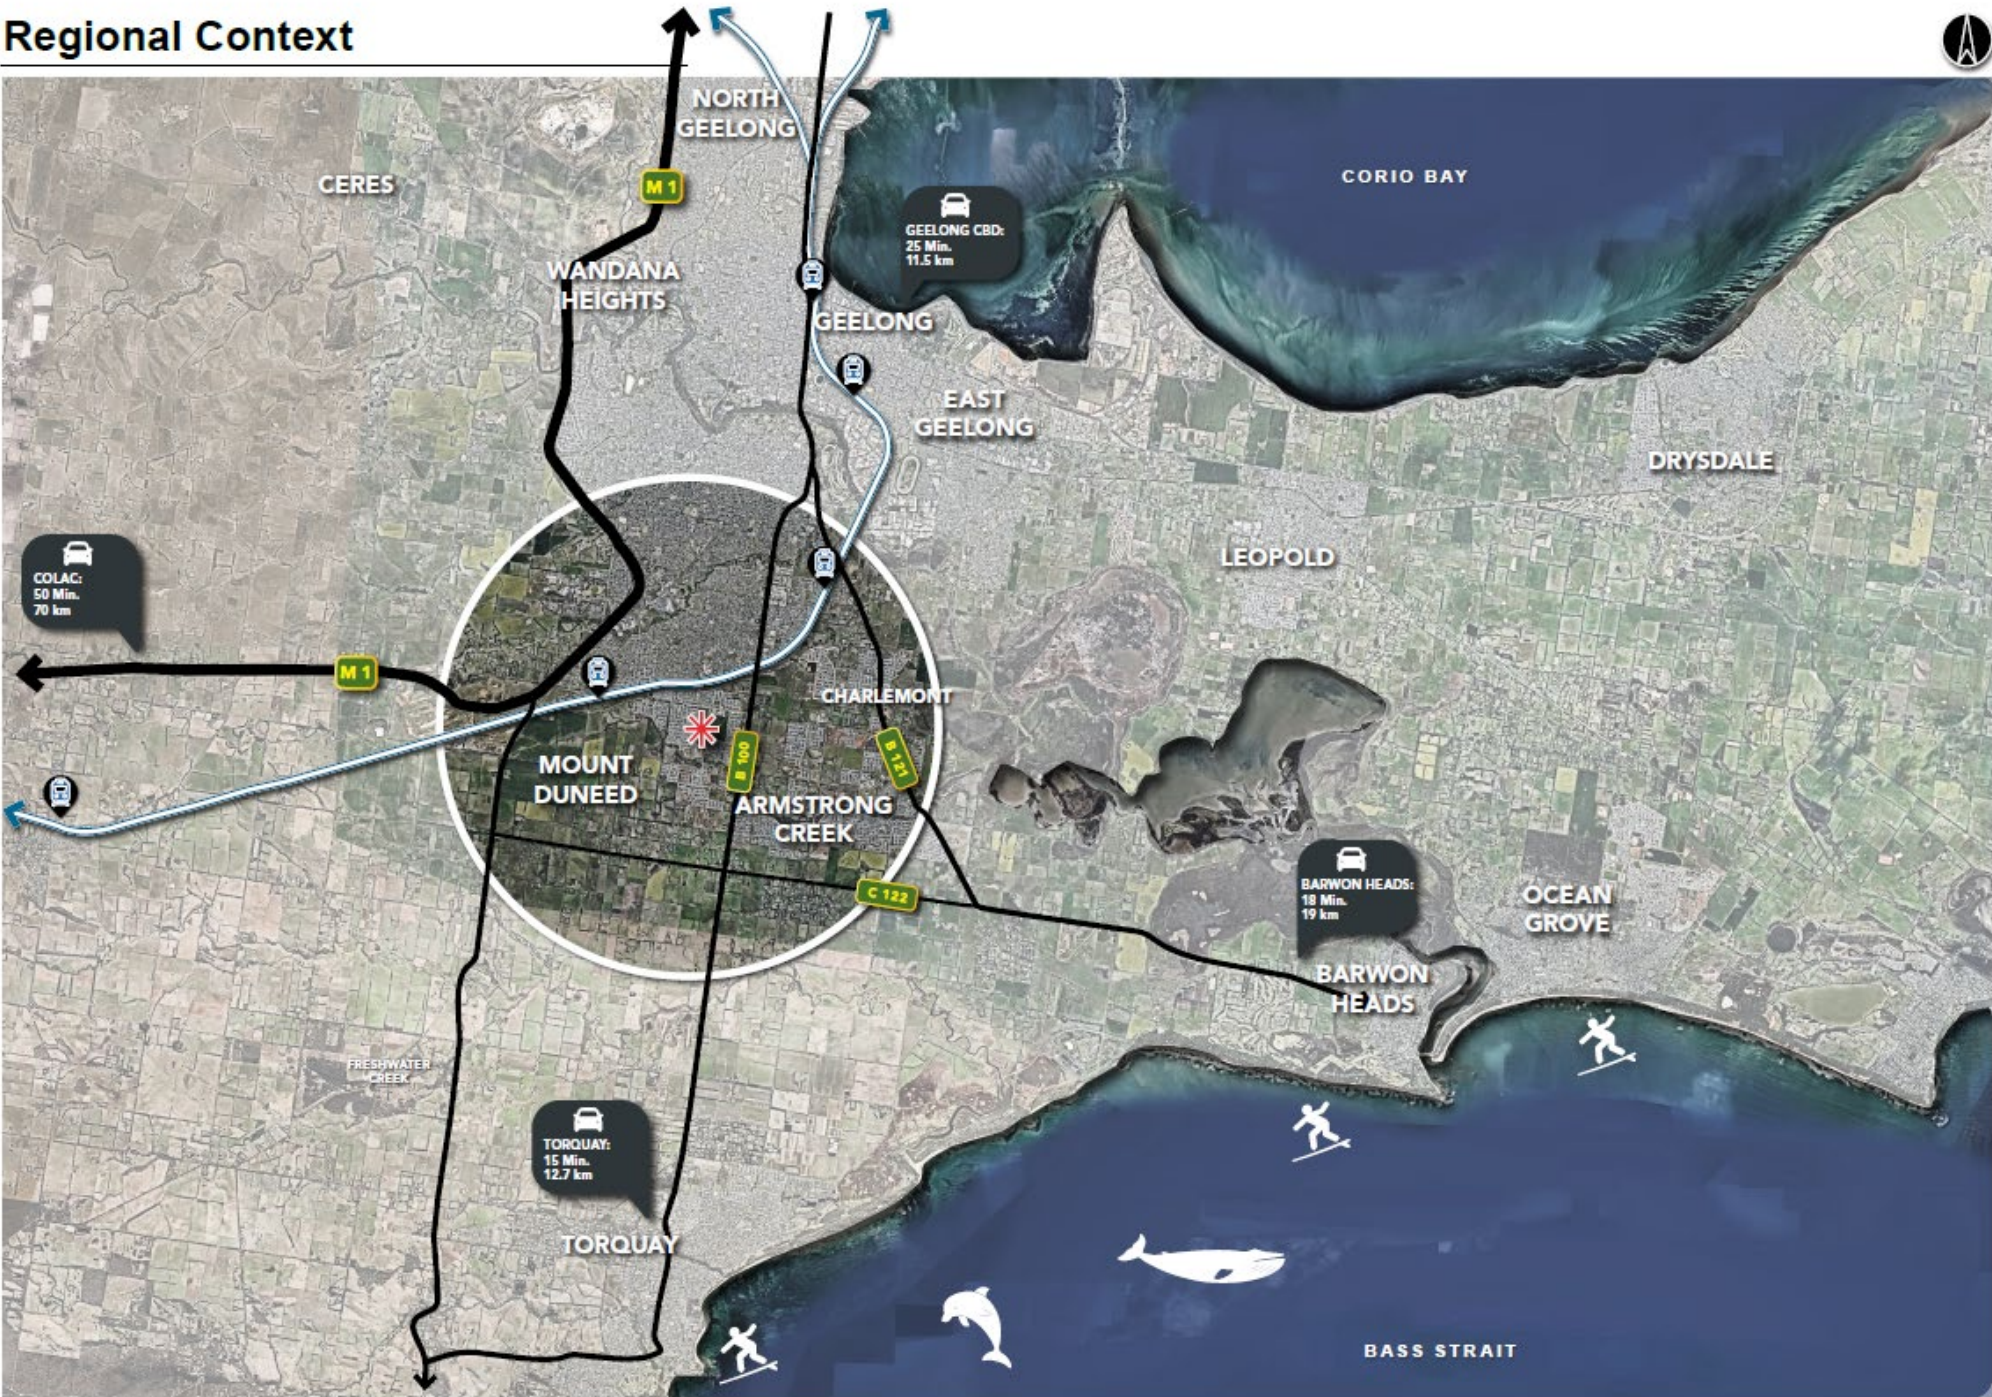

Location Context

Scale: 1:10,000 @A3
0 100 200 300 500

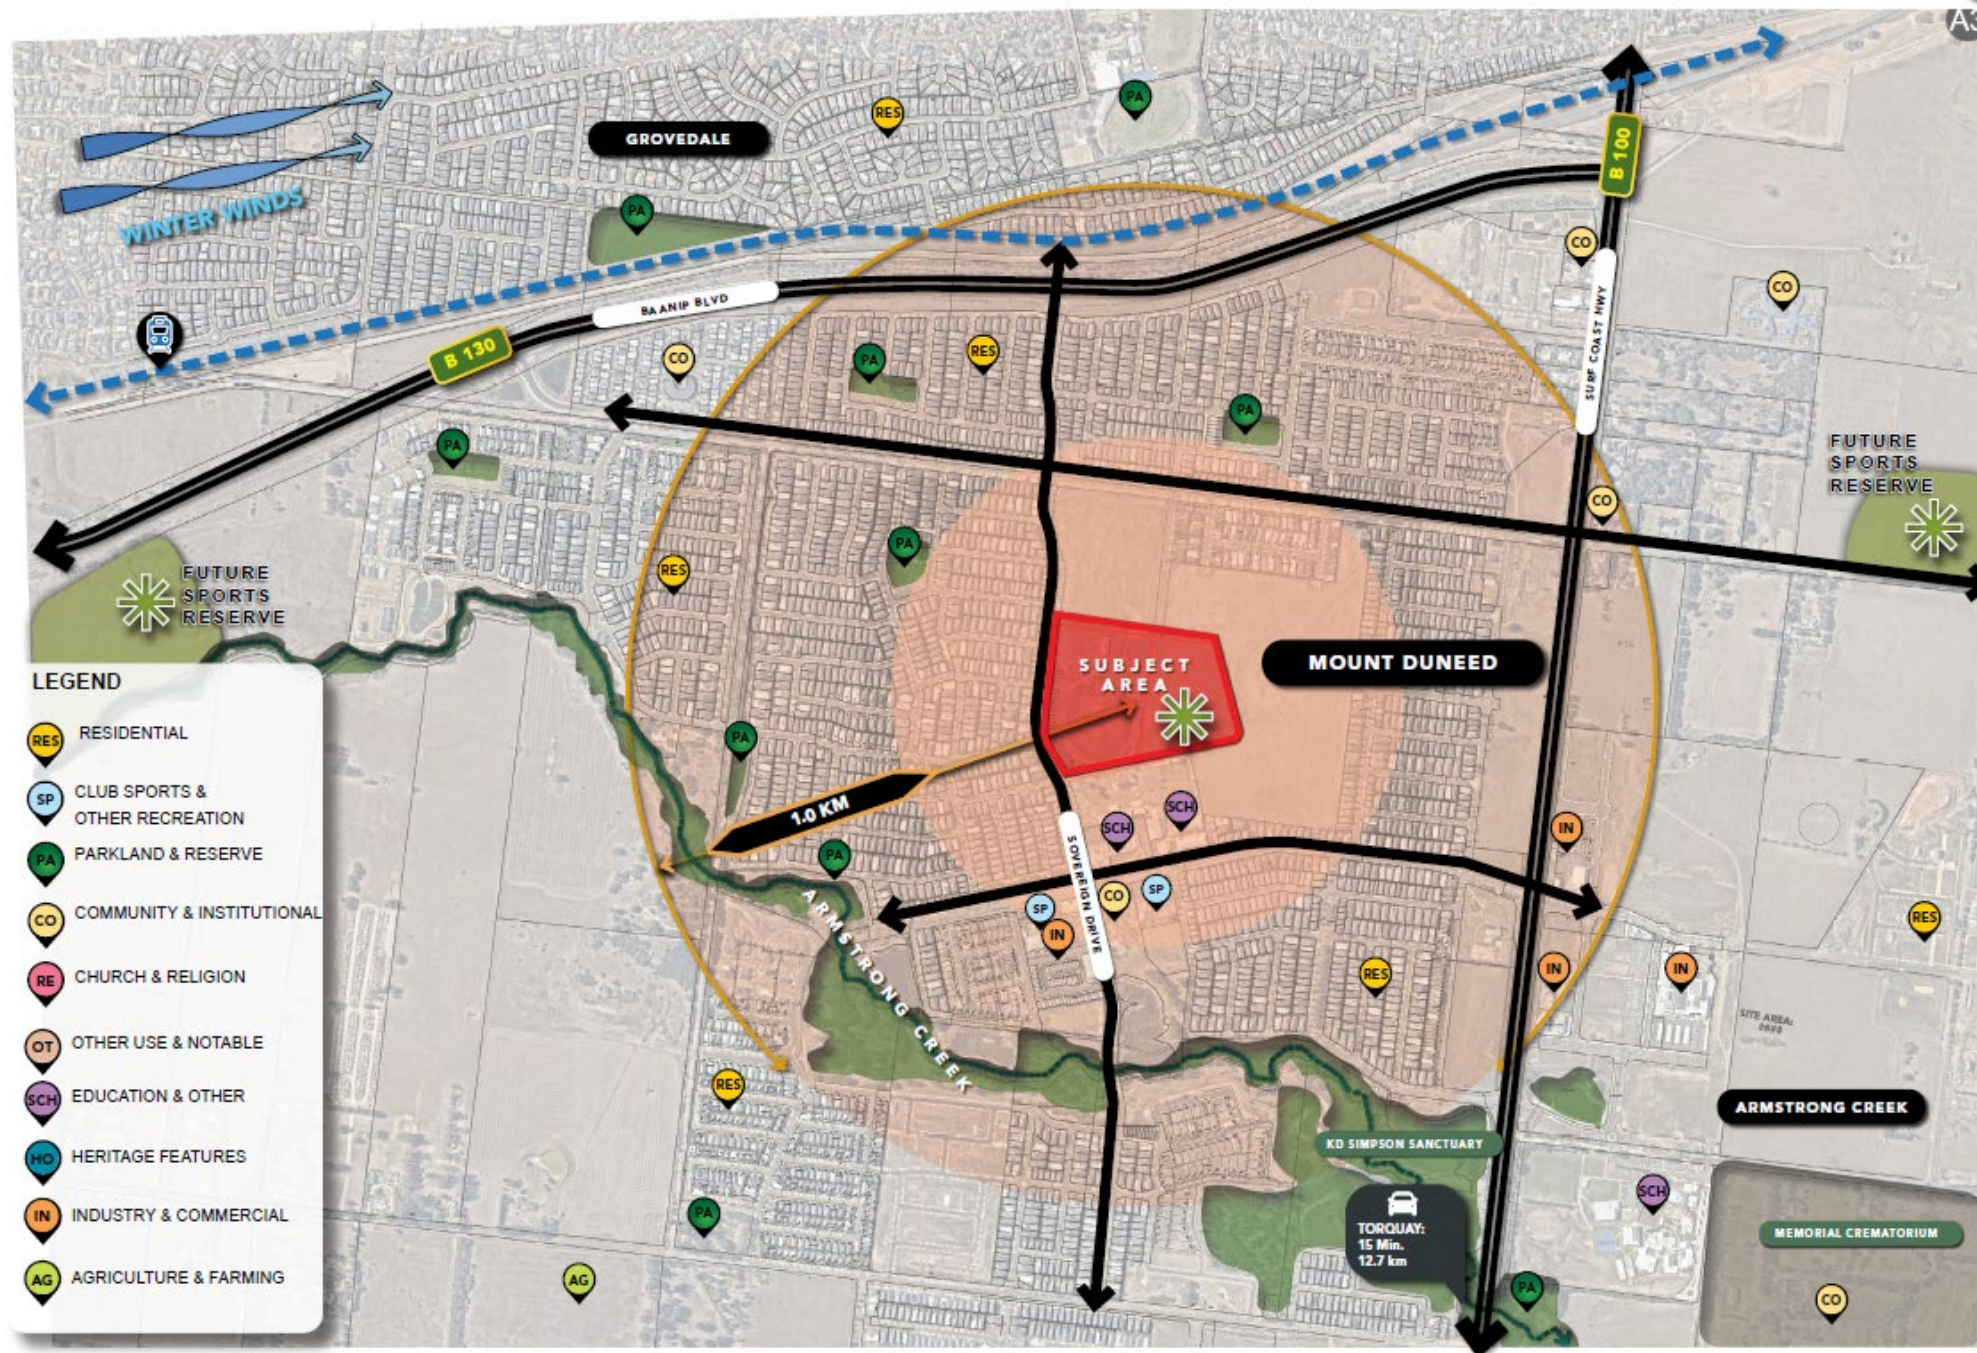

Use and Typology

Scale: 1:5,000 @A3

0 50 100 150 200



Traffic and Movement

Scale: 1:5,000 @A3



0 50 100 150 300



LEGEND

-  RESERVE ENTRY
-  BUS DROP-OFF / PICK-UP
-  SMALL BICYCLE PARKING
-  BUS ROUTE
-  LOCAL CYCLEWAY
-  PRIMARY ROADS
-  SECONDARY ROADS
-  LOCAL ROADS

Precinct Staging Diagram

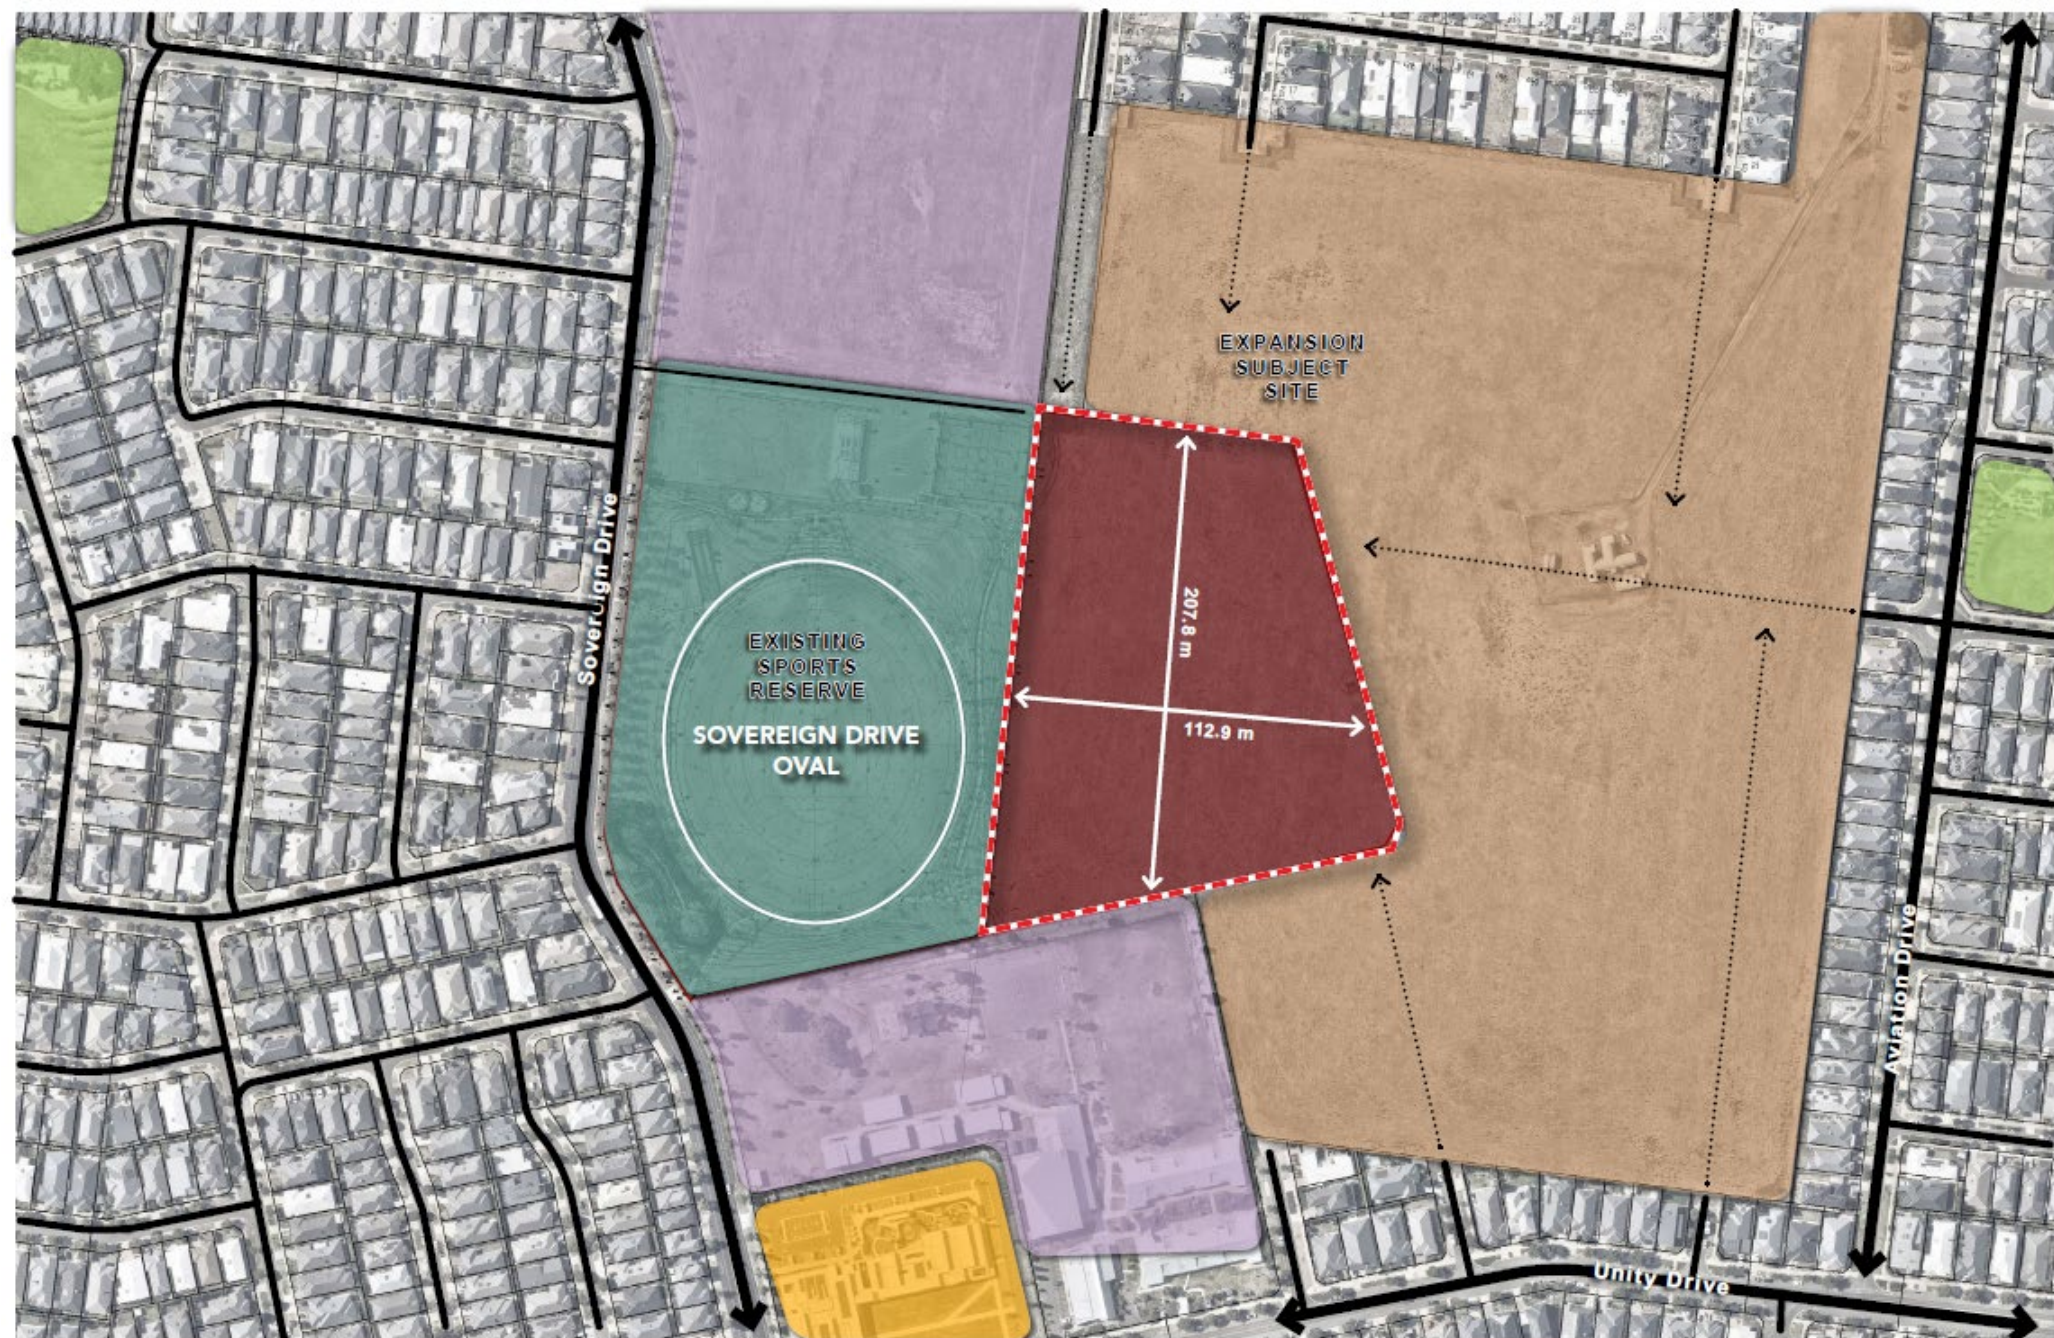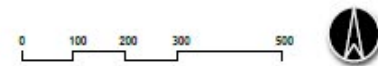

Precinct Plan

Scale: 1: 2500 @A3
0 25 50 75 100 150m



Existing Use Plan

Scale: 1: 1500 @A3
0 10 20 40 60 80 100m

